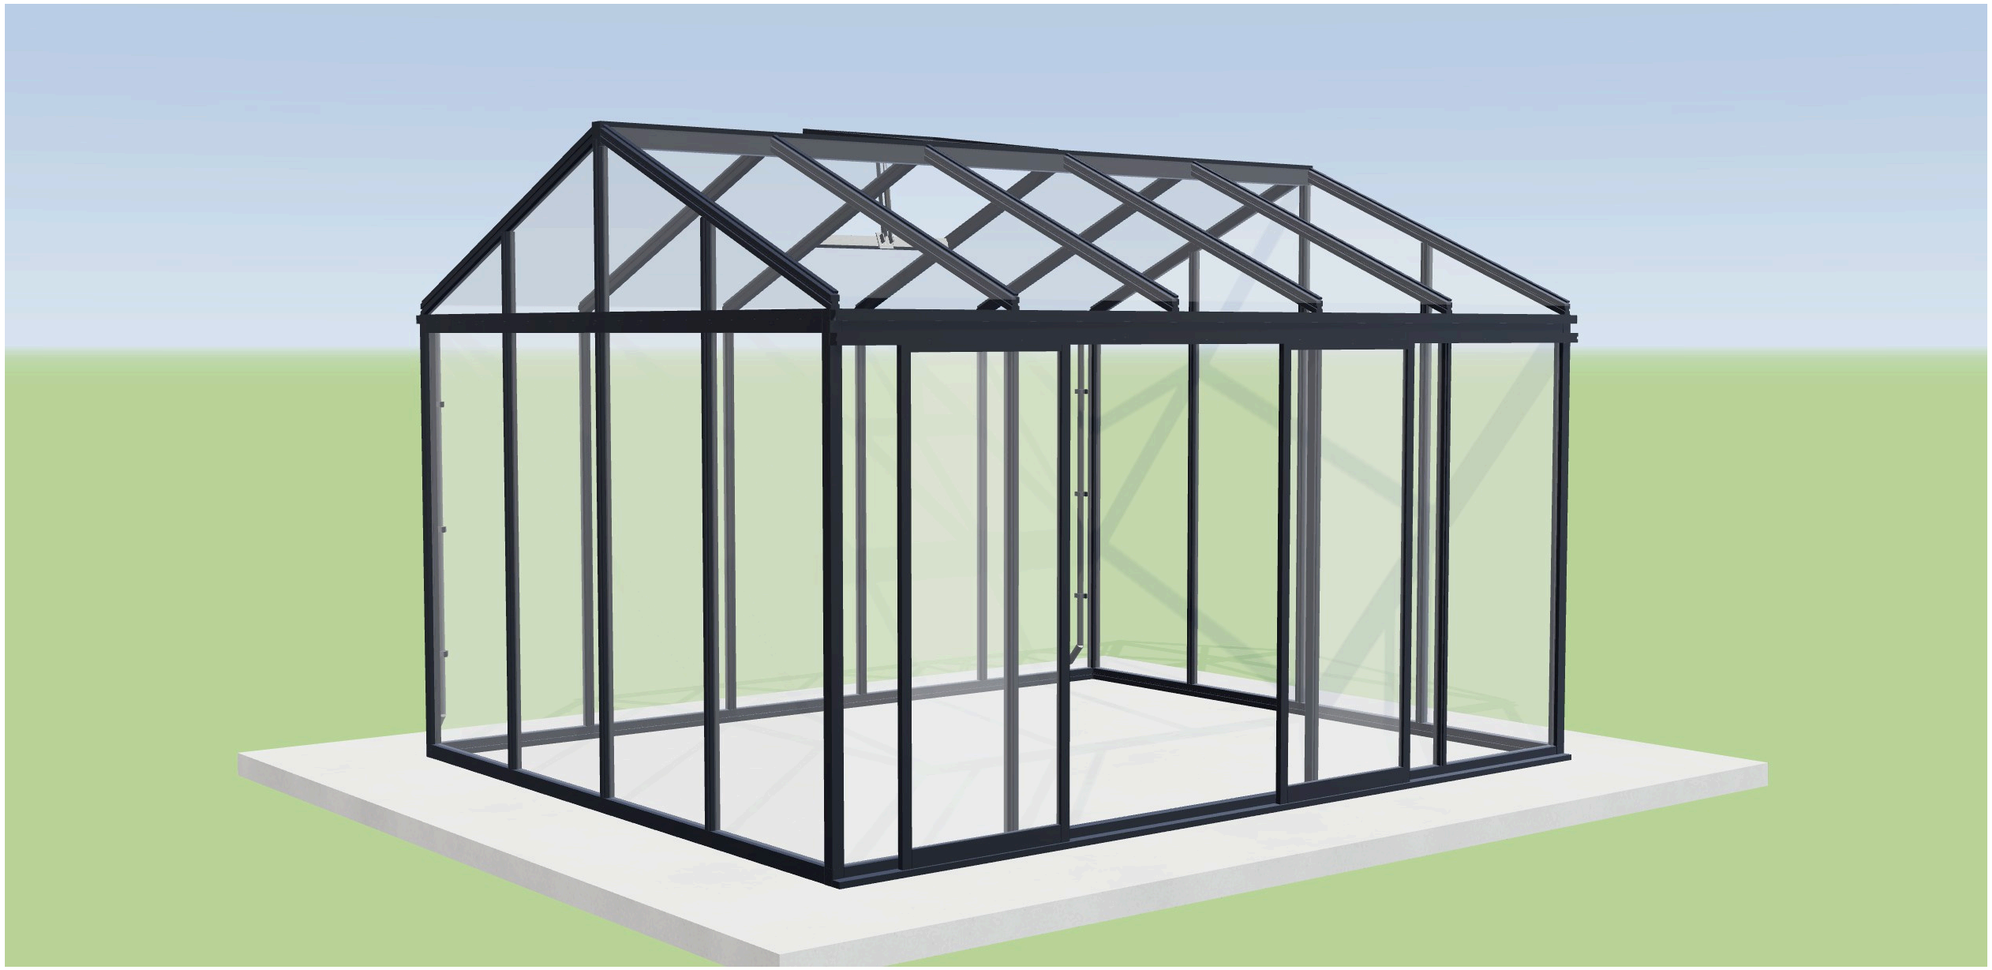


SCANDIGLAS GREENHOUSE

Black aluminum and tempered glass, two widths and ten sizes from 60 to 203 sq ft

7′9″ or 10′2″	7′9″ to 19′11″	60 to 203 sq ft	10	1 to 4
WIDTH	LENGTH	FLOOR AREA	SIZES	ROOF WINDOWS

YourGreenHouses

SCANDIGLAS COLLECTION

PROJECT

Scandiglas Greenhouse

Aluminum and glass greenhouse, 10 sizes

FOOTPRINT

7′9″ or 10′2″ wide

7′9″ to 19′11″ long · 60 to 203 sq ft

CONFIGURATION

10 sizes, gable roof

Double sliding door · 1 to 4 roof windows

SHEET INDEX

A0.0	**Cover & project data**
A0.1	Size range
A1.0	Floor plan 7′9″ × 7′9″
A1.1	Floor plan 7′9″ × 10′2″
A1.2	Floor plan 7′9″ × 12′7″
A1.3	Floor plan 7′9″ × 19′11″
A1.4	Floor plan 10′2″ × 7′9″
A1.5	Floor plan 10′2″ × 10′2″
A1.6	Floor plan 10′2″ × 12′7″
A1.7	Floor plan 10′2″ × 15′1″
A1.8	Floor plan 10′2″ × 17′6″
A1.9	Floor plan 10′2″ × 19′11″
A2.0	Foundation & base
A2.1	Roof plan
A3.0	Elevations, 7′9″ wide
A3.1	Elevations, 10′2″ wide
A4.0	Sections
A5.0	3D views
A6.0	Specification & notes

ISSUE

Client drawings · Rev A

Prepared for client review.
Dimensions in feet and inches.

DATE
2026-11-05

UNITS
ft-in

DRAWN
YourGreenHouses

SCALE
As noted

SHEET

COVER & PROJECT DATA

A0.0


THE TEN SIZES



7′9″ WIDE
7′9″ × 7′9″
60 sq ft · 1 roof window




7′9″ WIDE
7′9″ × 10′2″
78 sq ft · 1 roof window

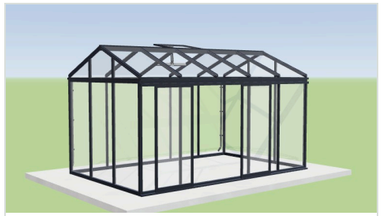

7′9″ WIDE
7′9″ × 12′7″
97 sq ft · 1 roof window



7′9″ WIDE
7′9″ × 19′11″
154 sq ft · 2 roof windows

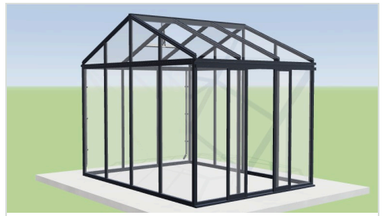

10′2″ WIDE
10′2″ × 7′9″
78 sq ft · 1 roof window



10′2″ WIDE
10′2″ × 10′2″
103 sq ft · 1 roof window



10′2″ WIDE
10′2″ × 12′7″
128 sq ft · 1 roof window



10′2″ WIDE
10′2″ × 15′1″
153 sq ft · 2 roof windows



10′2″ WIDE
10′2″ × 17′6″
178 sq ft · 3 roof windows



10′2″ WIDE
10′2″ × 19′11″
203 sq ft · 4 roof windows

SIZE TABLE

SIZE (W × L)	FOOTPRINT (EXACT)	MANUFACTURER	FLOOR AREA	ROOF WINDOWS	LEVEL BASE (2′ AROUND)	DOOR	PLAN
7′9″ WIDE · RIDGE 7′ 7⅞″ · EAVE 5′ 9⅝″							
7′9″ × 7′9″	7′ 8⅝″ × 7′ 8⅝″	2352 × 2352 mm	60 sq ft	1	11′ 8⅝″ × 11′ 8⅝″	Double sliding	A1.0
7′9″ × 10′2″	7′ 8⅝″ × 10′ 2″	2352 × 3098 mm	78 sq ft	1	11′ 8⅝″ × 14′ 2″	Double sliding	A1.1
7′9″ × 12′7″	7′ 8⅝″ × 12′ 7⅜″	2352 × 3844 mm	97 sq ft	1	11′ 8⅝″ × 16′ 7⅜″	Double sliding	A1.2
7′9″ × 19′11″	7′ 8⅝″ × 19′ 11½″	2352 × 6082 mm	154 sq ft	2	11′ 8⅝″ × 23′ 11½″	Double sliding	A1.3
10′2″ WIDE · RIDGE 8′ 9⅜″ · EAVE 6′ 4⅜″							
10′2″ × 7′9″	10′ 2″ × 7′ 8⅝″	3098 × 2352 mm	78 sq ft	1	14′ 2″ × 11′ 8⅝″	Double sliding	A1.4
10′2″ × 10′2″	10′ 2″ × 10′ 2″	3098 × 3098 mm	103 sq ft	1	14′ 2″ × 14′ 2″	Double sliding	A1.5
10′2″ × 12′7″	10′ 2″ × 12′ 7⅜″	3098 × 3844 mm	128 sq ft	1	14′ 2″ × 16′ 7⅜″	Double sliding	A1.6
10′2″ × 15′1″	10′ 2″ × 15′ 0¾″	3098 × 4590 mm	153 sq ft	2	14′ 2″ × 19′ 0¾″	Double sliding	A1.7
10′2″ × 17′6″	10′ 2″ × 17′ 6⅛″	3098 × 5336 mm	178 sq ft	3	14′ 2″ × 21′ 6⅛″	Double sliding	A1.8
10′2″ × 19′11″	10′ 2″ × 19′ 11½″	3098 × 6082 mm	203 sq ft	4	14′ 2″ × 23′ 11½″	Double sliding	A1.9

Width is the roof span (gable end); length runs along the ridge. Sizes are the manufacturer's, converted from millimetres; the size names round to the inch. Every size has one double sliding door in the long side.

YourGreenHouses
SCANDIGLAS COLLECTION

PROJECT
Scandiglas Greenhouse
Aluminum and glass greenhouse, 10 sizes

FOOTPRINT
7′9″ or 10′2″ wide
7′9″ to 19′11″ long · 60 to 203 sq ft

CONFIGURATION
10 sizes, gable roof
Double sliding door · 1 to 4 roof windows

SHEET INDEX

A0.0	Cover & project data
A0.1	**Size range**
A1.0	Floor plan 7′9″ × 7′9″
A1.1	Floor plan 7′9″ × 10′2″
A1.2	Floor plan 7′9″ × 12′7″
A1.3	Floor plan 7′9″ × 19′11″
A1.4	Floor plan 10′2″ × 7′9″
A1.5	Floor plan 10′2″ × 10′2″
A1.6	Floor plan 10′2″ × 12′7″
A1.7	Floor plan 10′2″ × 15′1″
A1.8	Floor plan 10′2″ × 17′6″
A1.9	Floor plan 10′2″ × 19′11″
A2.0	Foundation & base
A2.1	Roof plan
A3.0	Elevations, 7′9″ wide
A3.1	Elevations, 10′2″ wide
A4.0	Sections
A5.0	3D views
A6.0	Specification & notes

ISSUE
Client drawings · Rev A
Prepared for client review.
Dimensions in feet and inches.

DATE
2026-11-05


UNITS
ft-in

DRAWN
YourGreenHouses

SCALE
As noted

SHEET
SIZE RANGE

A0.1

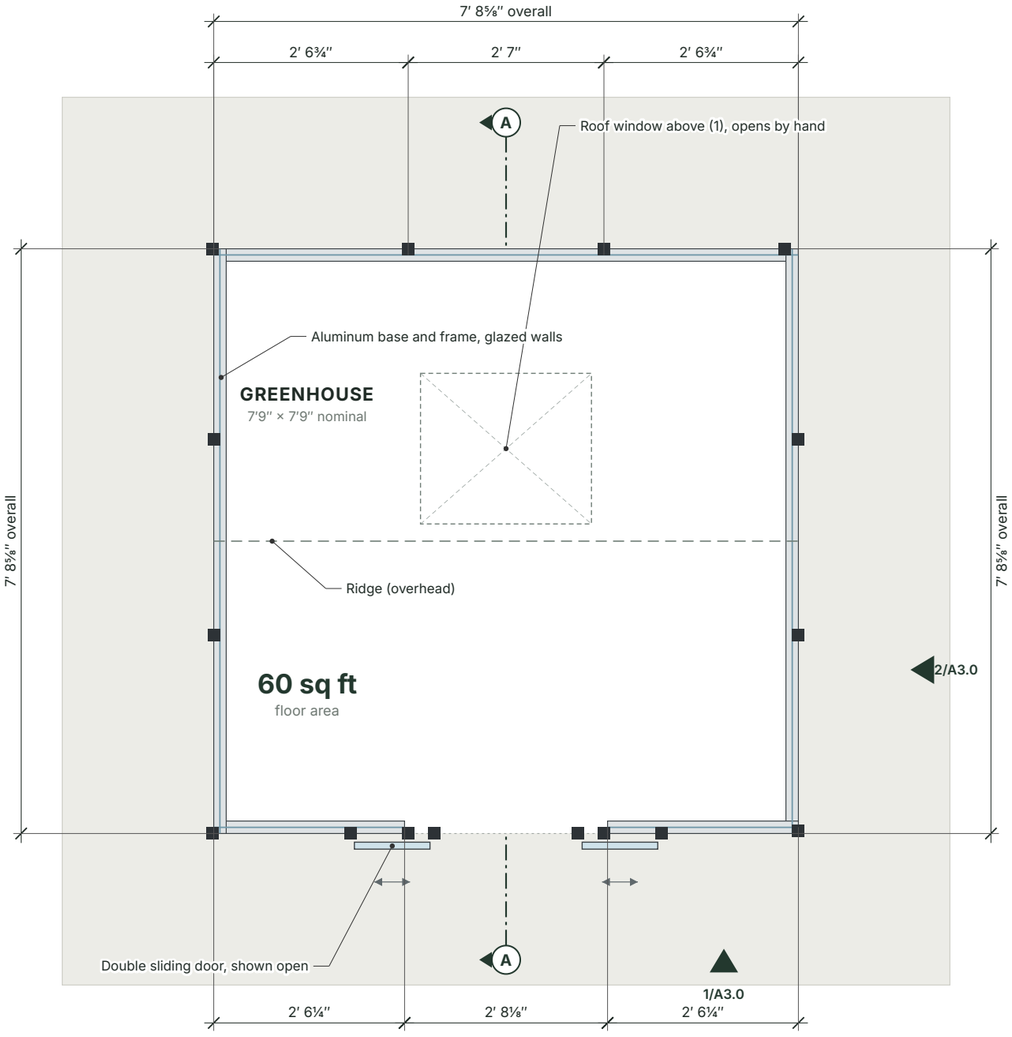

1 FLOOR PLAN, 7′9″ × 7′9″

Scale 1/2″ = 1′-0″ on 17×11 sheet · dashed = overhead roof members

Aluminum base and frame · Post · Glazing line · Sliding door leaf · Overhead (ridge, roof windows) · Level base, 2′ beyond (by owner)

YourGreenHouses

SCANDIGLAS COLLECTION

PROJECT

Scandiglas Greenhouse

Aluminum and glass greenhouse, 10 sizes

FOOTPRINT

7′9″ or 10′2″ wide

7′9″ to 19′11″ long · 60 to 203 sq ft

CONFIGURATION

10 sizes, gable roof

Double sliding door · 1 to 4 roof windows

SHEET INDEX

A0.0	Cover & project data
A0.1	Size range
A1.0	**Floor plan 7′9″ × 7′9″**
A1.1	Floor plan 7′9″ × 10′2″
A1.2	Floor plan 7′9″ × 12′7″
A1.3	Floor plan 7′9″ × 19′11″
A1.4	Floor plan 10′2″ × 7′9″
A1.5	Floor plan 10′2″ × 10′2″
A1.6	Floor plan 10′2″ × 12′7″
A1.7	Floor plan 10′2″ × 15′1″
A1.8	Floor plan 10′2″ × 17′6″
A1.9	Floor plan 10′2″ × 19′11″
A2.0	Foundation & base
A2.1	Roof plan
A3.0	Elevations, 7′9″ wide
A3.1	Elevations, 10′2″ wide
A4.0	Sections
A5.0	3D views
A6.0	Specification & notes

ISSUE

Client drawings · Rev A

Prepared for client review.
Dimensions in feet and inches.

DATE 2026-11-05

UNITS ft-in


DRAWN YourGreenHouses

SCALE As noted

SHEET

FLOOR PLAN 7′9″ × 7′9″

A1.0

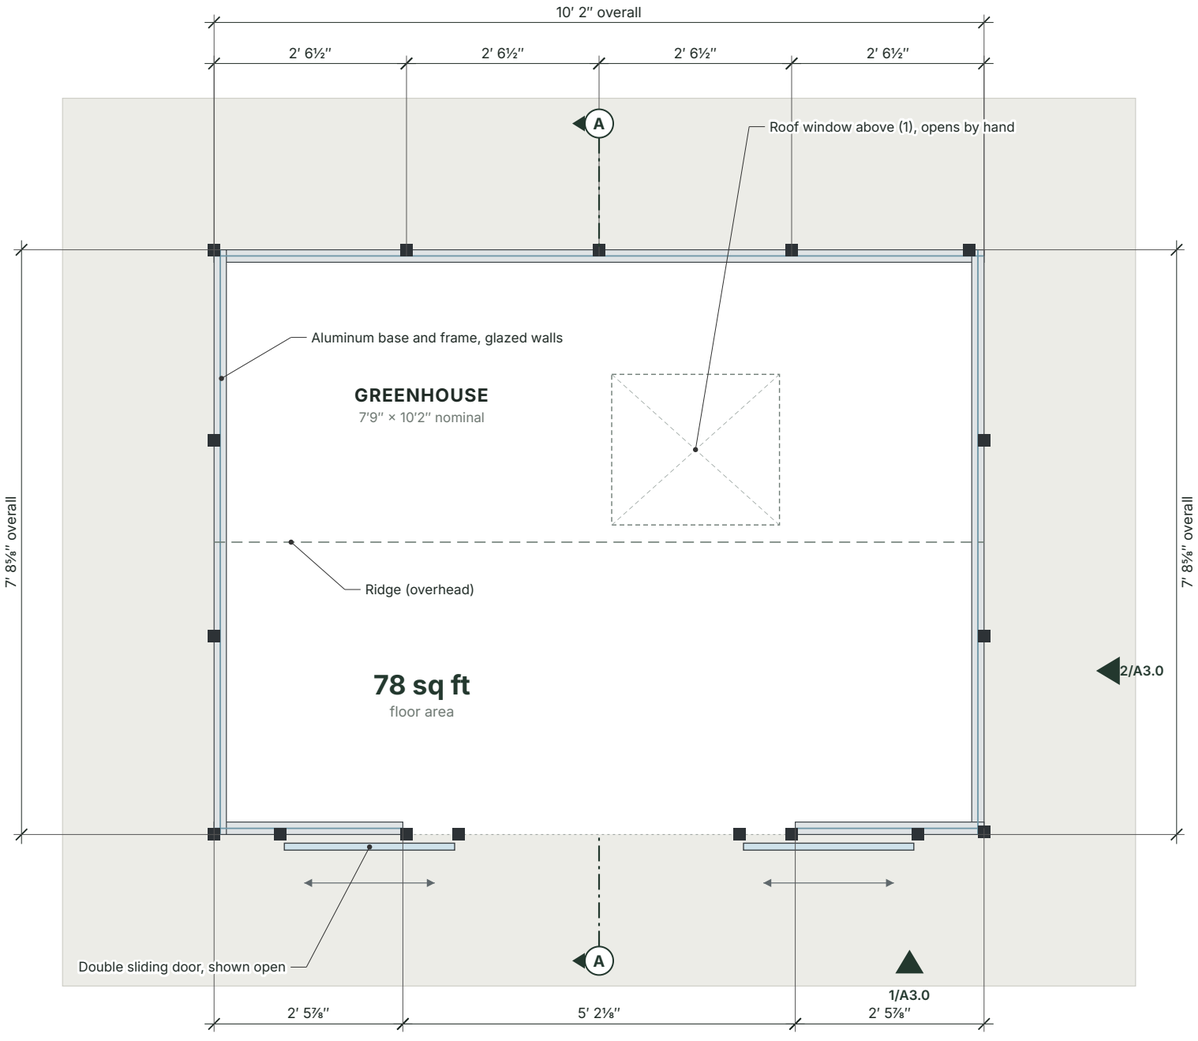

1 FLOOR PLAN, 7′9″ × 10′2″

Scale 1/2″ = 1′-0″ on 17×11 sheet · dashed = overhead roof members

Aluminum base and frame · Post · Glazing line · Sliding door leaf · Overhead (ridge, roof windows) · Level base, 2′ beyond (by owner)

YourGreenHouses

SCANDIGLAS COLLECTION

PROJECT

Scandiglas Greenhouse

Aluminum and glass greenhouse, 10 sizes

FOOTPRINT

7′9″ or 10′2″ wide

7′9″ to 19′11″ long · 60 to 203 sq ft

CONFIGURATION

10 sizes, gable roof

Double sliding door · 1 to 4 roof windows

SHEET INDEX

A0.0	Cover & project data
A0.1	Size range
A1.0	Floor plan 7′9″ × 7′9″
A1.1	**Floor plan 7′9″ × 10′2″**
A1.2	Floor plan 7′9″ × 12′7″
A1.3	Floor plan 7′9″ × 19′11″
A1.4	Floor plan 10′2″ × 7′9″
A1.5	Floor plan 10′2″ × 10′2″
A1.6	Floor plan 10′2″ × 12′7″
A1.7	Floor plan 10′2″ × 15′1″
A1.8	Floor plan 10′2″ × 17′6″
A1.9	Floor plan 10′2″ × 19′11″
A2.0	Foundation & base
A2.1	Roof plan
A3.0	Elevations, 7′9″ wide
A3.1	Elevations, 10′2″ wide
A4.0	Sections
A5.0	3D views
A6.0	Specification & notes

ISSUE

Client drawings · Rev A

Prepared for client review.
Dimensions in feet and inches.

DATE 2026-11-05

UNITS ft-in


DRAWN YourGreenHouses

SCALE As noted

SHEET

FLOOR PLAN 7′9″ × 10′2″

A1.1

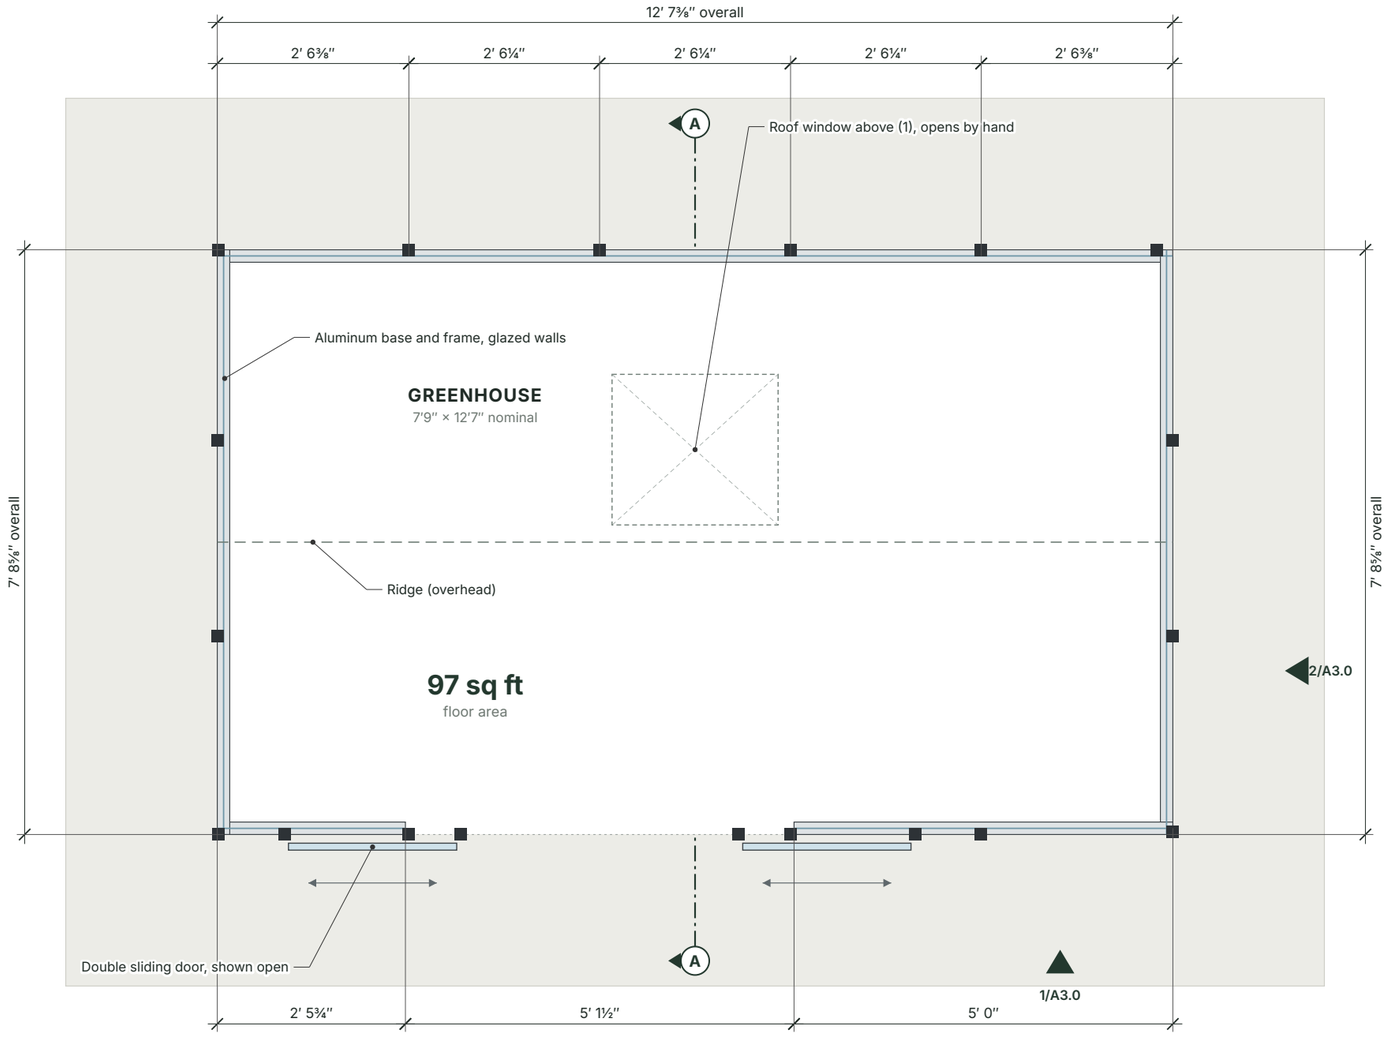

1 FLOOR PLAN, 7′9″ × 12′7″

Scale 1/2″ = 1′-0″ on 17×11 sheet · dashed = overhead roof members

Aluminum base and frame · Post · Glazing line · Sliding door leaf · Overhead (ridge, roof windows) · Level base, 2′ beyond (by owner)

YourGreenHouses

SCANDIGLAS COLLECTION

PROJECT

Scandiglas Greenhouse

Aluminum and glass greenhouse, 10 sizes

FOOTPRINT

7′9″ or 10′2″ wide

7′9″ to 19′11″ long · 60 to 203 sq ft

CONFIGURATION

10 sizes, gable roof

Double sliding door · 1 to 4 roof windows

SHEET INDEX

A0.0	Cover & project data
A0.1	Size range
A1.0	Floor plan 7′9″ × 7′9″
A1.1	Floor plan 7′9″ × 10′2″
A1.2	**Floor plan 7′9″ × 12′7″**
A1.3	Floor plan 7′9″ × 19′11″
A1.4	Floor plan 10′2″ × 7′9″
A1.5	Floor plan 10′2″ × 10′2″
A1.6	Floor plan 10′2″ × 12′7″
A1.7	Floor plan 10′2″ × 15′1″
A1.8	Floor plan 10′2″ × 17′6″
A1.9	Floor plan 10′2″ × 19′11″
A2.0	Foundation & base
A2.1	Roof plan
A3.0	Elevations, 7′9″ wide
A3.1	Elevations, 10′2″ wide
A4.0	Sections
A5.0	3D views
A6.0	Specification & notes

ISSUE

Client drawings · Rev A

Prepared for client review.
Dimensions in feet and inches.

DATE 2026-11-05

UNITS ft-in


DRAWN YourGreenHouses

SCALE As noted

SHEET

FLOOR PLAN 7′9″ × 12′7″

A1.2

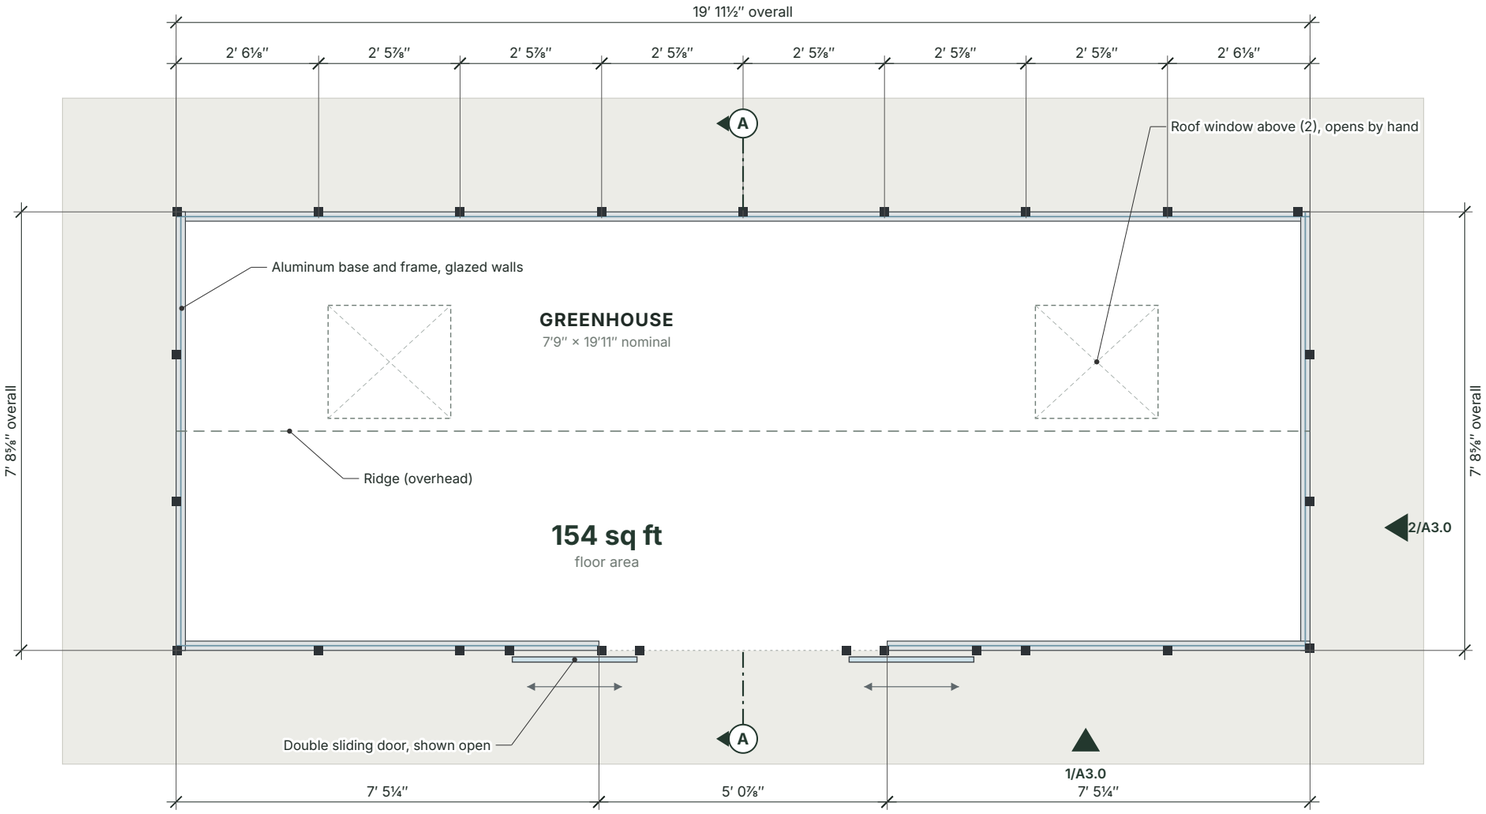

1 FLOOR PLAN, 7′9″ × 19′11″

Scale 3/8″ = 1′-0″ on 17×11 sheet · dashed = overhead roof members

Aluminum base and frame · Post · Glazing line · Sliding door leaf · Overhead (ridge, roof windows) · Level base, 2′ beyond (by owner)

YourGreenHouses

SCANDIGLAS COLLECTION

PROJECT

Scandiglas Greenhouse

Aluminum and glass greenhouse, 10 sizes

FOOTPRINT

7′9″ or 10′2″ wide

7′9″ to 19′11″ long · 60 to 203 sq ft

CONFIGURATION

10 sizes, gable roof

Double sliding door · 1 to 4 roof windows

SHEET INDEX

A0.0	Cover & project data
A0.1	Size range
A1.0	Floor plan 7′9″ × 7′9″
A1.1	Floor plan 7′9″ × 10′2″
A1.2	Floor plan 7′9″ × 12′7″
A1.3	**Floor plan 7′9″ × 19′11″**
A1.4	Floor plan 10′2″ × 7′9″
A1.5	Floor plan 10′2″ × 10′2″
A1.6	Floor plan 10′2″ × 12′7″
A1.7	Floor plan 10′2″ × 15′1″
A1.8	Floor plan 10′2″ × 17′6″
A1.9	Floor plan 10′2″ × 19′11″
A2.0	Foundation & base
A2.1	Roof plan
A3.0	Elevations, 7′9″ wide
A3.1	Elevations, 10′2″ wide
A4.0	Sections
A5.0	3D views
A6.0	Specification & notes

ISSUE

Client drawings · Rev A

Prepared for client review.
Dimensions in feet and inches.

DATE 2026-11-05

UNITS ft-in


DRAWN YourGreenHouses

SCALE As noted

SHEET

FLOOR PLAN 7′9″ × 19′11″

A1.3

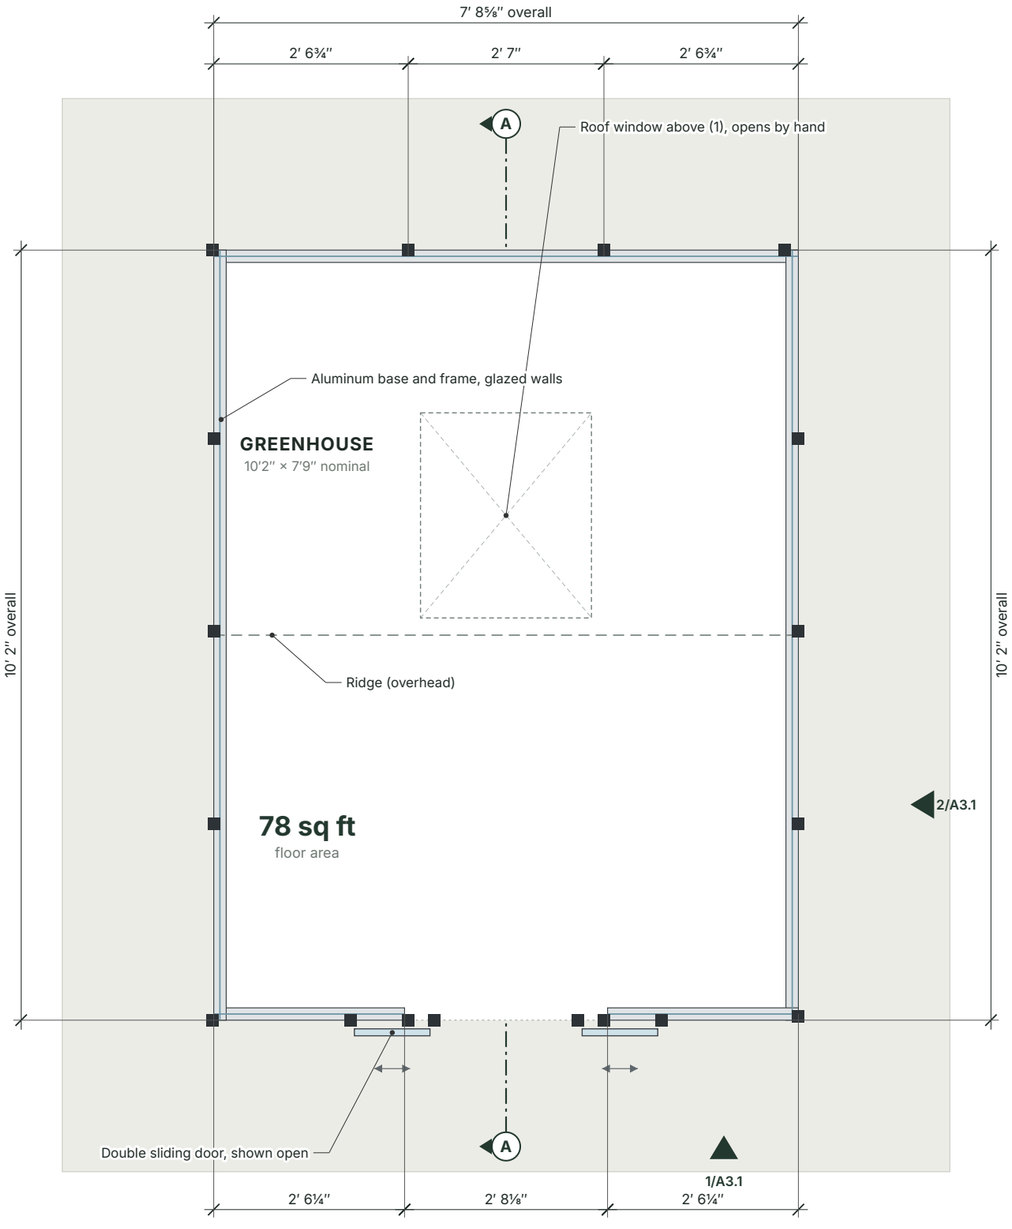

1 FLOOR PLAN, 10′2″ × 7′9″

Scale 1/2″ = 1′-0″ on 17×11 sheet · dashed = overhead roof members

Aluminum base and frame · Post · Glazing line · Sliding door leaf · Overhead (ridge, roof windows) · Level base, 2′ beyond (by owner)

YourGreenHouses

SCANDIGLAS COLLECTION

PROJECT

Scandiglas Greenhouse

Aluminum and glass greenhouse, 10 sizes

FOOTPRINT

7′9″ or 10′2″ wide

7′9″ to 19′11″ long · 60 to 203 sq ft

CONFIGURATION

10 sizes, gable roof

Double sliding door · 1 to 4 roof windows

SHEET INDEX

A0.0	Cover & project data
A0.1	Size range
A1.0	Floor plan 7′9″ × 7′9″
A1.1	Floor plan 7′9″ × 10′2″
A1.2	Floor plan 7′9″ × 12′7″
A1.3	Floor plan 7′9″ × 19′11″
A1.4	**Floor plan 10′2″ × 7′9″**
A1.5	Floor plan 10′2″ × 10′2″
A1.6	Floor plan 10′2″ × 12′7″
A1.7	Floor plan 10′2″ × 15′1″
A1.8	Floor plan 10′2″ × 17′6″
A1.9	Floor plan 10′2″ × 19′11″
A2.0	Foundation & base
A2.1	Roof plan
A3.0	Elevations, 7′9″ wide
A3.1	Elevations, 10′2″ wide
A4.0	Sections
A5.0	3D views
A6.0	Specification & notes

ISSUE

Client drawings · Rev A

Prepared for client review.
Dimensions in feet and inches.

DATE 2026-11-05

UNITS ft-in

DRAWN YourGreenHouses


SCALE As noted

SHEET

FLOOR PLAN 10′2″ × 7′9″

A1.4

7 of 19

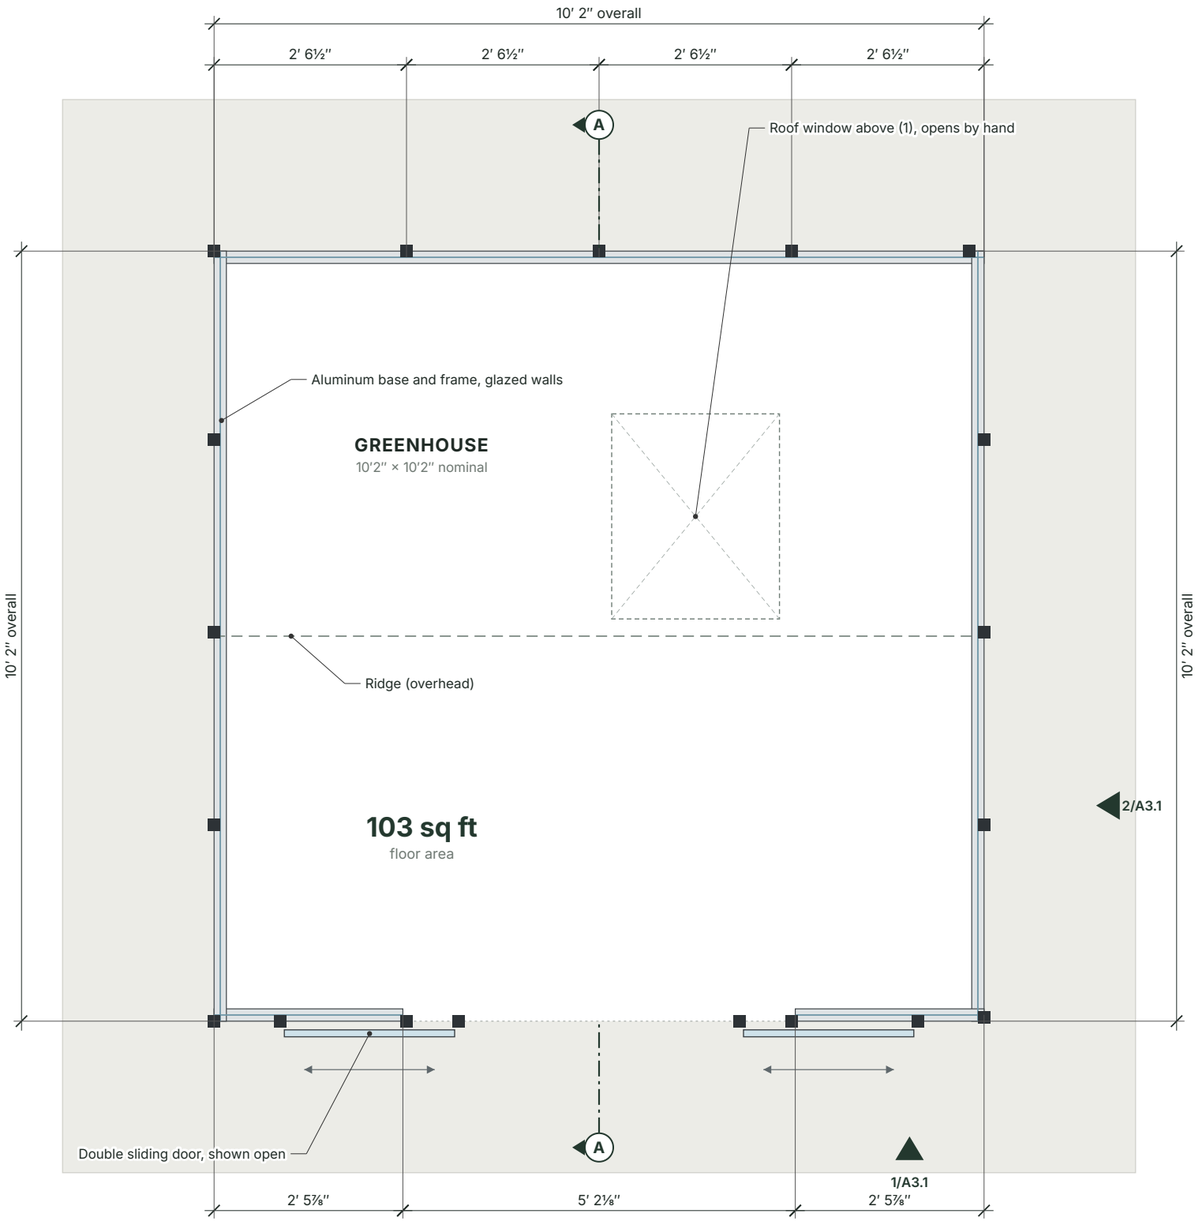

1 FLOOR PLAN, 10′2″ × 10′2″

Scale 1/2″ = 1′-0″ on 17×11 sheet · dashed = overhead roof members

Aluminum base and frame · Post · Glazing line · Sliding door leaf · Overhead (ridge, roof windows) · Level base, 2′ beyond (by owner)

YourGreenHouses

SCANDIGLAS COLLECTION

PROJECT

Scandiglas Greenhouse

Aluminum and glass greenhouse, 10 sizes

FOOTPRINT

7′9″ or 10′2″ wide

7′9″ to 19′11″ long · 60 to 203 sq ft

CONFIGURATION

10 sizes, gable roof

Double sliding door · 1 to 4 roof windows

SHEET INDEX

A0.0	Cover & project data
A0.1	Size range
A1.0	Floor plan 7′9″ × 7′9″
A1.1	Floor plan 7′9″ × 10′2″
A1.2	Floor plan 7′9″ × 12′7″
A1.3	Floor plan 7′9″ × 19′11″
A1.4	Floor plan 10′2″ × 7′9″
A1.5	**Floor plan 10′2″ × 10′2″**
A1.6	Floor plan 10′2″ × 12′7″
A1.7	Floor plan 10′2″ × 15′1″
A1.8	Floor plan 10′2″ × 17′6″
A1.9	Floor plan 10′2″ × 19′11″
A2.0	Foundation & base
A2.1	Roof plan
A3.0	Elevations, 7′9″ wide
A3.1	Elevations, 10′2″ wide
A4.0	Sections
A5.0	3D views
A6.0	Specification & notes

ISSUE

Client drawings · Rev A

Prepared for client review.
Dimensions in feet and inches.

DATE 2026-11-05

UNITS ft-in


DRAWN YourGreenHouses

SCALE As noted

SHEET

FLOOR PLAN 10′2″ × 10′2″

A1.5

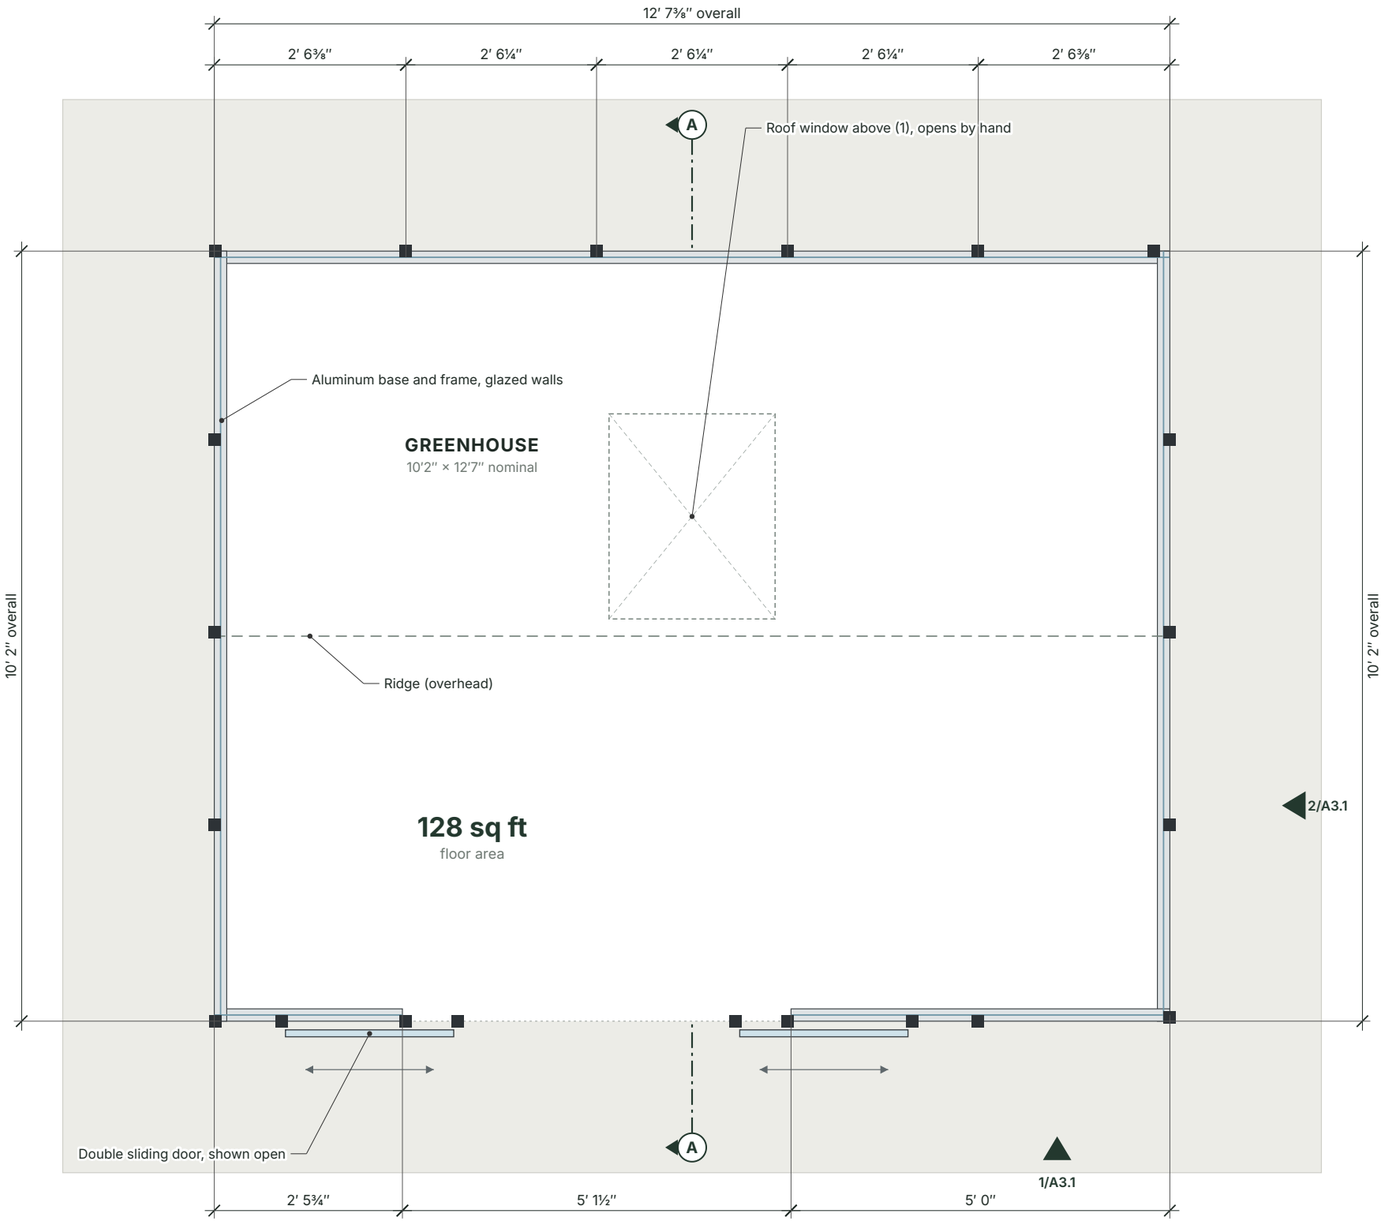

1 FLOOR PLAN, 10′2″ × 12′7″

Scale 1/2″ = 1′-0″ on 17×11 sheet · dashed = overhead roof members

Aluminum base and frame · Post · Glazing line · Sliding door leaf · Overhead (ridge, roof windows) · Level base, 2′ beyond (by owner)

YourGreenHouses

SCANDIGLAS COLLECTION

PROJECT

Scandiglas Greenhouse

Aluminum and glass greenhouse, 10 sizes

FOOTPRINT

7′9″ or 10′2″ wide

7′9″ to 19′11″ long · 60 to 203 sq ft

CONFIGURATION

10 sizes, gable roof

Double sliding door · 1 to 4 roof windows

SHEET INDEX

A0.0	Cover & project data
A0.1	Size range
A1.0	Floor plan 7′9″ × 7′9″
A1.1	Floor plan 7′9″ × 10′2″
A1.2	Floor plan 7′9″ × 12′7″
A1.3	Floor plan 7′9″ × 19′11″
A1.4	Floor plan 10′2″ × 7′9″
A1.5	Floor plan 10′2″ × 10′2″
A1.6	**Floor plan 10′2″ × 12′7″**
A1.7	Floor plan 10′2″ × 15′1″
A1.8	Floor plan 10′2″ × 17′6″
A1.9	Floor plan 10′2″ × 19′11″
A2.0	Foundation & base
A2.1	Roof plan
A3.0	Elevations, 7′9″ wide
A3.1	Elevations, 10′2″ wide
A4.0	Sections
A5.0	3D views
A6.0	Specification & notes

ISSUE

Client drawings · Rev A

Prepared for client review.
Dimensions in feet and inches.

DATE 2026-11-05

UNITS ft-in


DRAWN YourGreenHouses

SCALE As noted

SHEET

FLOOR PLAN 10′2″ × 12′7″

A1.6

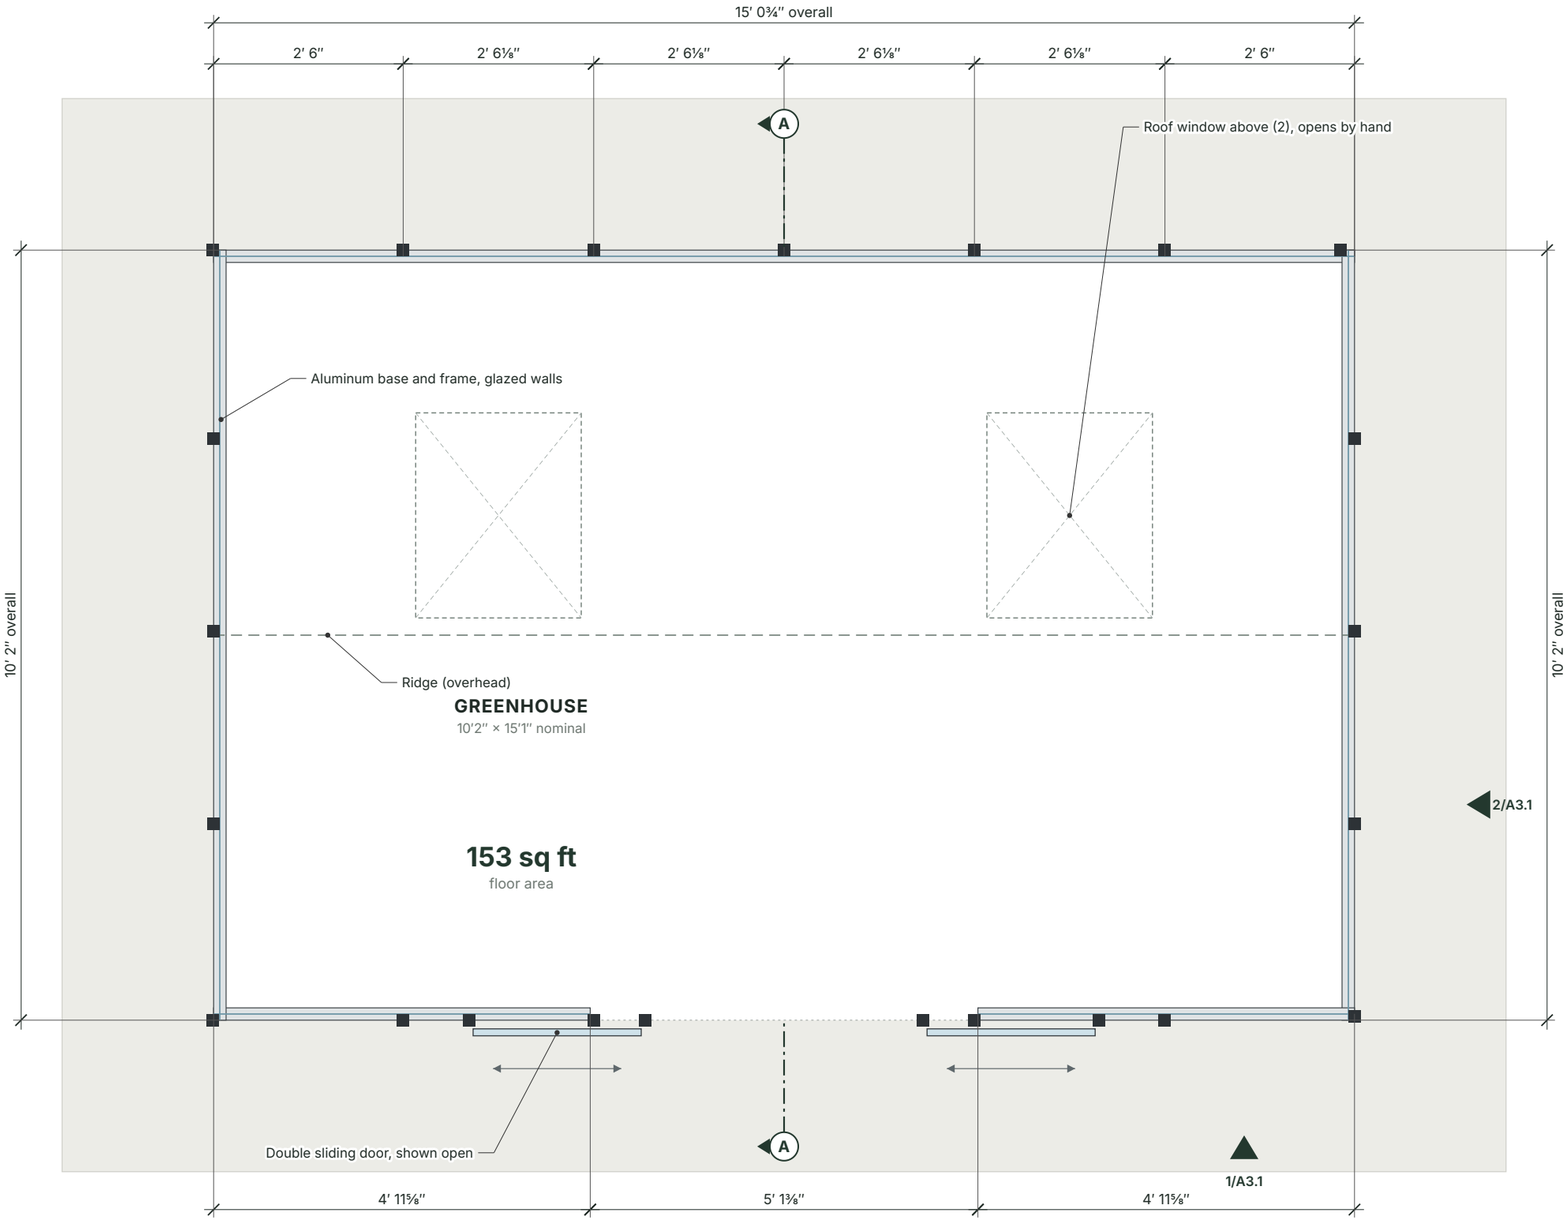

1 FLOOR PLAN, 10′2″ × 15′1″

Scale 1/2″ = 1′-0″ on 17×11 sheet · dashed = overhead roof members

Aluminum base and frame · Post · Glazing line · Sliding door leaf · Overhead (ridge, roof windows) · Level base, 2′ beyond (by owner)

YourGreenHouses

SCANDIGLAS COLLECTION

PROJECT

Scandiglas Greenhouse

Aluminum and glass greenhouse, 10 sizes

FOOTPRINT

7′9″ or 10′2″ wide

7′9″ to 19′11″ long · 60 to 203 sq ft

CONFIGURATION

10 sizes, gable roof

Double sliding door · 1 to 4 roof windows

SHEET INDEX

A0.0	Cover & project data
A0.1	Size range
A1.0	Floor plan 7′9″ × 7′9″
A1.1	Floor plan 7′9″ × 10′2″
A1.2	Floor plan 7′9″ × 12′7″
A1.3	Floor plan 7′9″ × 19′11″
A1.4	Floor plan 10′2″ × 7′9″
A1.5	Floor plan 10′2″ × 10′2″
A1.6	Floor plan 10′2″ × 12′7″
A1.7	**Floor plan 10′2″ × 15′1″**
A1.8	Floor plan 10′2″ × 17′6″
A1.9	Floor plan 10′2″ × 19′11″
A2.0	Foundation & base
A2.1	Roof plan
A3.0	Elevations, 7′9″ wide
A3.1	Elevations, 10′2″ wide
A4.0	Sections
A5.0	3D views
A6.0	Specification & notes

ISSUE

Client drawings · Rev A

Prepared for client review.
Dimensions in feet and inches.

DATE 2026-11-05

UNITS ft-in


DRAWN YourGreenHouses

SCALE As noted

SHEET

FLOOR PLAN 10′2″ × 15′1″

A1.7

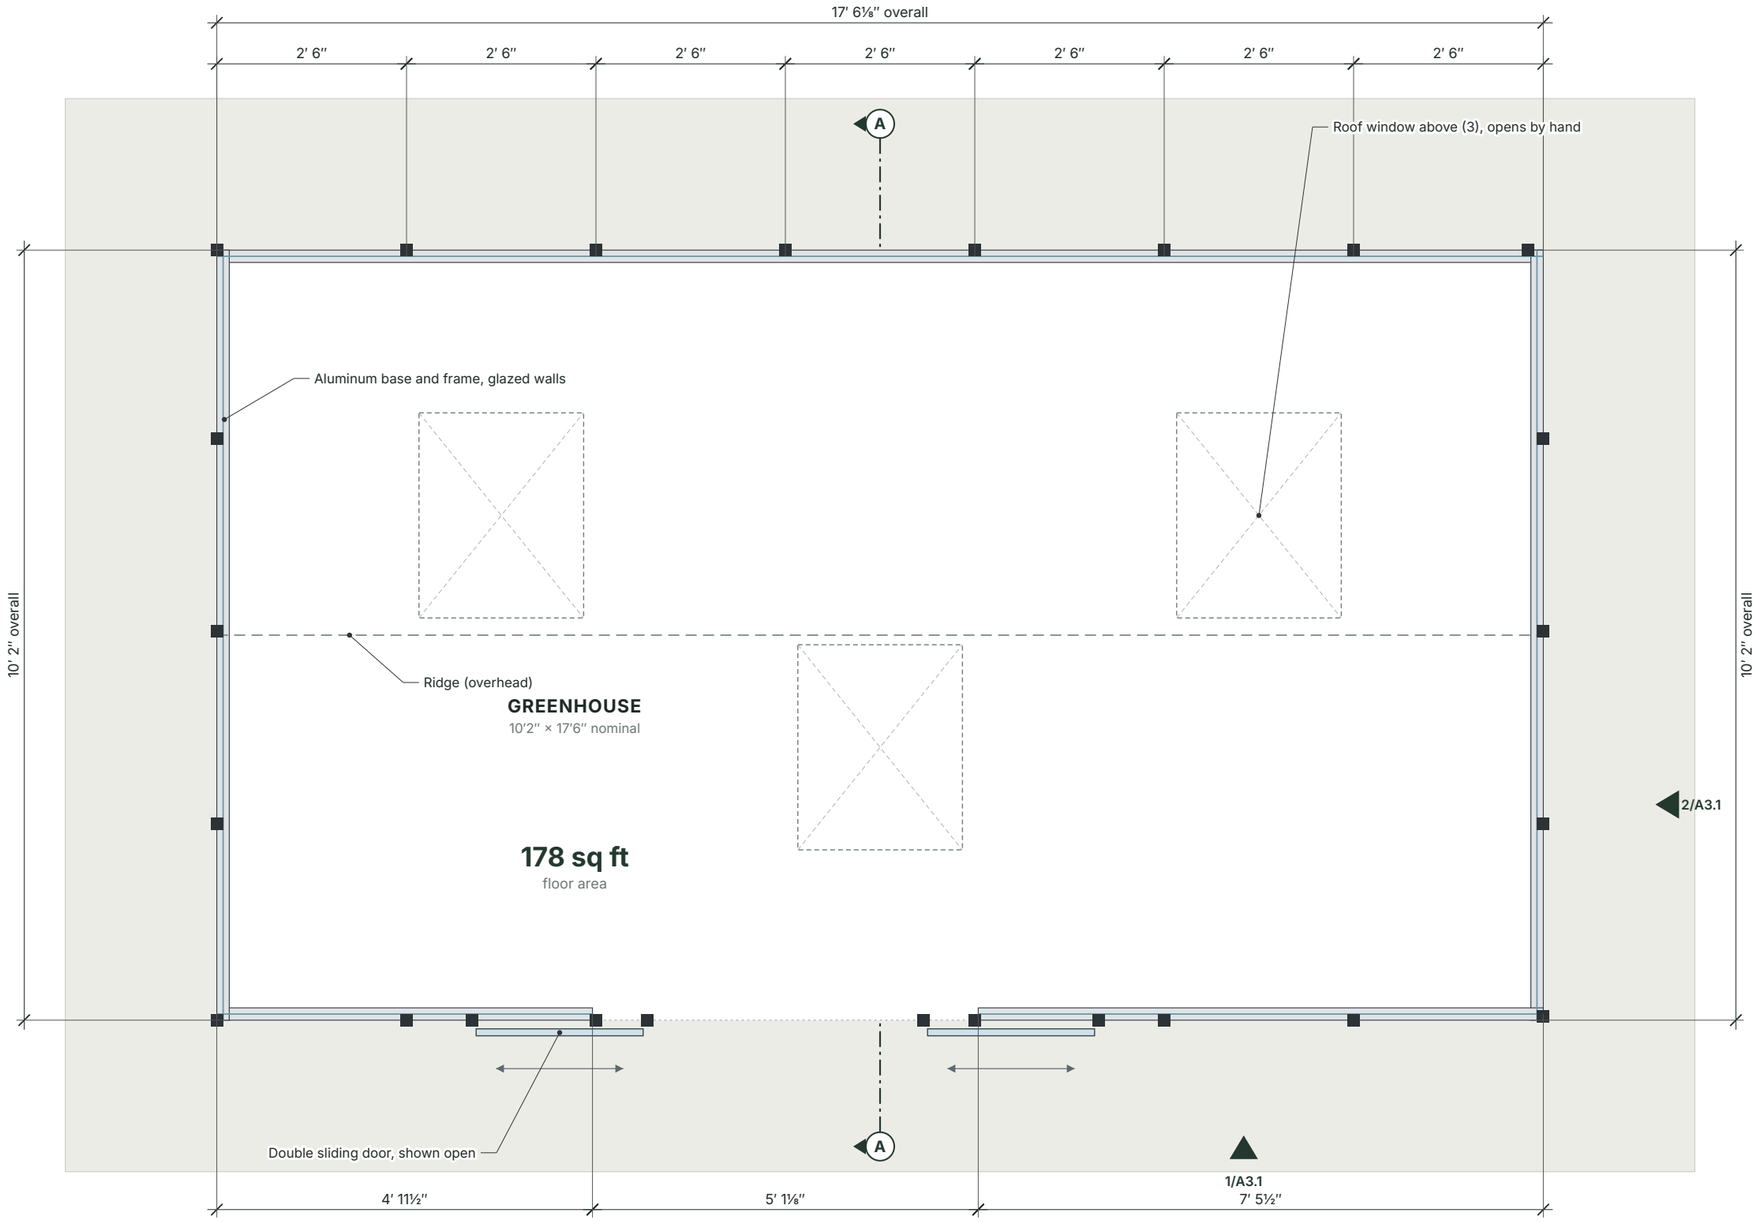

1 FLOOR PLAN, 10′2″ × 17′6″

Scale 1/2″ = 1′-0″ on 17×11 sheet · dashed = overhead roof members

Aluminum base and frame · Post · Glazing line · Sliding door leaf · Overhead (ridge, roof windows) · Level base, 2′ beyond (by owner)

YourGreenHouses

SCANDIGLAS COLLECTION

PROJECT

Scandiglas Greenhouse

Aluminum and glass greenhouse, 10 sizes

FOOTPRINT

7′9″ or 10′2″ wide

7′9″ to 19′11″ long · 60 to 203 sq ft

CONFIGURATION

10 sizes, gable roof

Double sliding door · 1 to 4 roof windows

SHEET INDEX

A0.0	Cover & project data
A0.1	Size range
A1.0	Floor plan 7′9″ × 7′9″
A1.1	Floor plan 7′9″ × 10′2″
A1.2	Floor plan 7′9″ × 12′7″
A1.3	Floor plan 7′9″ × 19′11″
A1.4	Floor plan 10′2″ × 7′9″
A1.5	Floor plan 10′2″ × 10′2″
A1.6	Floor plan 10′2″ × 12′7″
A1.7	Floor plan 10′2″ × 15′1″
A1.8	**Floor plan 10′2″ × 17′6″**
A1.9	Floor plan 10′2″ × 19′11″
A2.0	Foundation & base
A2.1	Roof plan
A3.0	Elevations, 7′9″ wide
A3.1	Elevations, 10′2″ wide
A4.0	Sections
A5.0	3D views
A6.0	Specification & notes

ISSUE

Client drawings · Rev A

Prepared for client review.
Dimensions in feet and inches.

DATE 2026-11-05

UNITS ft-in


DRAWN YourGreenHouses

SCALE As noted

SHEET

FLOOR PLAN 10′2″ × 17′6″

A1.8

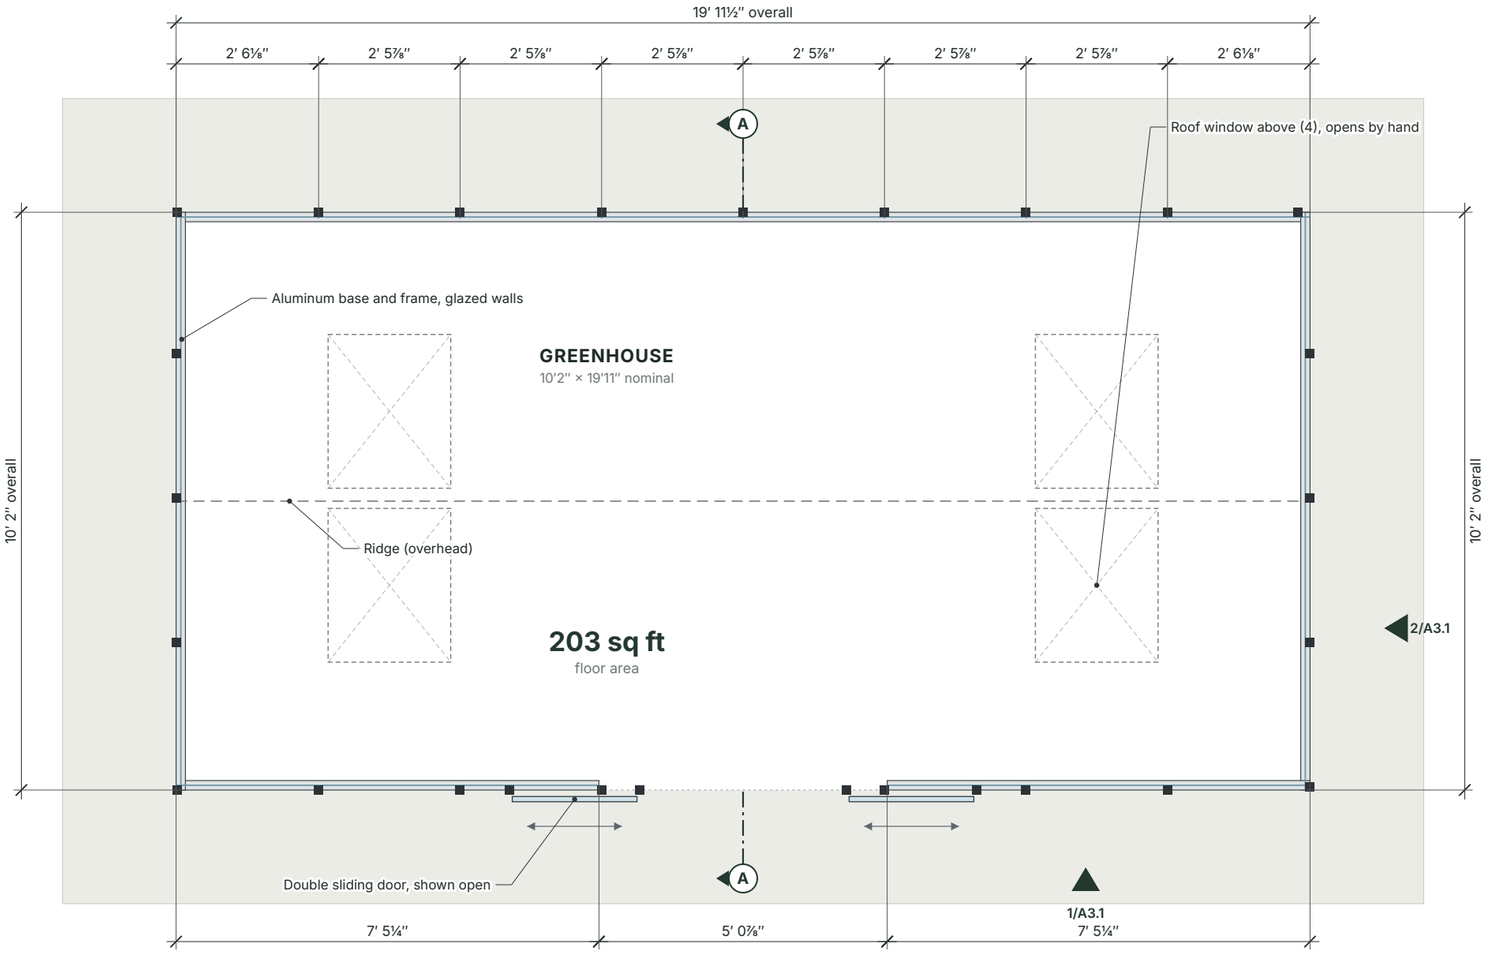

1 FLOOR PLAN, 10′2″ × 19′11″

Scale 3/8″ = 1′-0″ on 17×11 sheet · dashed = overhead roof members

Aluminum base and frame · Post · Glazing line · Sliding door leaf · Overhead (ridge, roof windows) · Level base, 2′ beyond (by owner)

YourGreenHouses

SCANDIGLAS COLLECTION

PROJECT

Scandiglas Greenhouse

Aluminum and glass greenhouse, 10 sizes

FOOTPRINT

7′9″ or 10′2″ wide

7′9″ to 19′11″ long · 60 to 203 sq ft

CONFIGURATION

10 sizes, gable roof

Double sliding door · 1 to 4 roof windows

SHEET INDEX

A0.0	Cover & project data
A0.1	Size range
A1.0	Floor plan 7′9″ × 7′9″
A1.1	Floor plan 7′9″ × 10′2″
A1.2	Floor plan 7′9″ × 12′7″
A1.3	Floor plan 7′9″ × 19′11″
A1.4	Floor plan 10′2″ × 7′9″
A1.5	Floor plan 10′2″ × 10′2″
A1.6	Floor plan 10′2″ × 12′7″
A1.7	Floor plan 10′2″ × 15′1″
A1.8	Floor plan 10′2″ × 17′6″
A1.9	**Floor plan 10′2″ × 19′11″**
A2.0	Foundation & base
A2.1	Roof plan
A3.0	Elevations, 7′9″ wide
A3.1	Elevations, 10′2″ wide
A4.0	Sections
A5.0	3D views
A6.0	Specification & notes

ISSUE

Client drawings · Rev A

Prepared for client review.
Dimensions in feet and inches.

DATE 2026-11-05

UNITS ft-in


DRAWN YourGreenHouses

SCALE As noted

SHEET

FLOOR PLAN 10′2″ × 19′11″

A1.9

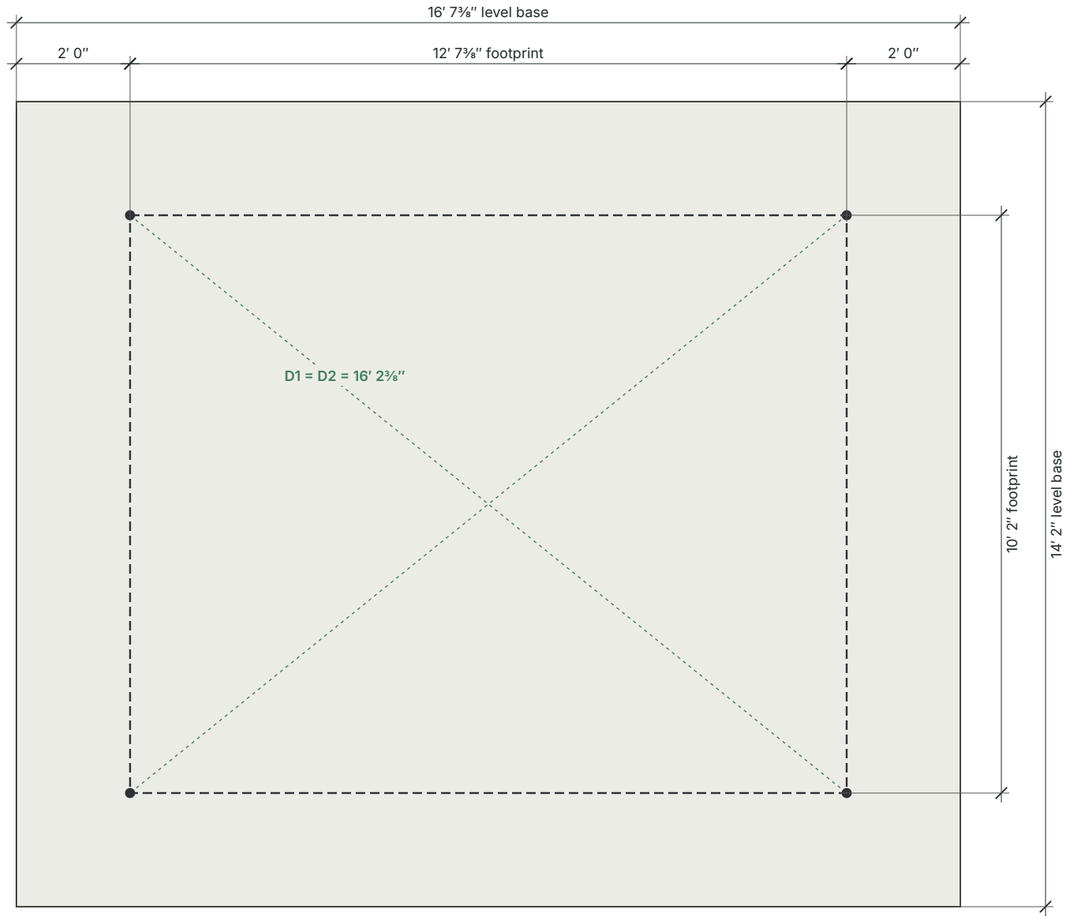

1 FOUNDATION & BASE, 10′2″ × 12′7″

Scale 3/8″ = 1′-0″ on 17×11 sheet · other sizes in the table

LEVEL BASE BY SIZE

SIZE	FOOTPRINT (L × W)	LEVEL BASE
7′9″ × 7′9″	7′ 8⅝″ × 7′ 8⅝″	**11′ 8⅝″ × 11′ 8⅝″**
7′9″ × 10′2″	10′ 2″ × 7′ 8⅝″	**14′ 2″ × 11′ 8⅝″**
7′9″ × 12′7″	12′ 7⅜″ × 7′ 8⅝″	**16′ 7⅛″ × 11′ 8⅝″**
7′9″ × 19′11″	19′ 11½″ × 7′ 8⅝″	**23′ 11½″ × 11′ 8⅝″**
10′2″ × 7′9″	7′ 8⅝″ × 10′ 2″	**11′ 8⅝″ × 14′ 2″**
10′2″ × 10′2″	10′ 2″ × 10′ 2″	**14′ 2″ × 14′ 2″**
10′2″ × 12′7″	12′ 7⅜″ × 10′ 2″	**16′ 7⅛″ × 14′ 2″**
10′2″ × 15′1″	15′ 0¾″ × 10′ 2″	**19′ 0¾″ × 14′ 2″**
10′2″ × 17′6″	17′ 6⅛″ × 10′ 2″	**21′ 6⅛″ × 14′ 2″**
10′2″ × 19′11″	19′ 11½″ × 10′ 2″	**23′ 11½″ × 14′ 2″**

THE BASE

The included base kit anchors the greenhouse to concrete or to soil.
Stand it on concrete, paving or firm, level soil.

SETTING OUT

1. Mark the 4 corners (dots) from the footprint.
2. Check the diagonals: D1 = D2.
3. Level the base in both directions.
4. Keep 2′ clear around it for assembly.

YourGreenHouses

SCANDIGLAS COLLECTION

PROJECT
Scandiglas Greenhouse
Aluminum and glass greenhouse, 10 sizes

FOOTPRINT
7′9″ or 10′2″ wide
7′9″ to 19′11″ long · 60 to 203 sq ft

CONFIGURATION
10 sizes, gable roof
Double sliding door · 1 to 4 roof windows

SHEET INDEX

A0.0	Cover & project data
A0.1	Size range
A1.0	Floor plan 7′9″ × 7′9″
A1.1	Floor plan 7′9″ × 10′2″
A1.2	Floor plan 7′9″ × 12′7″
A1.3	Floor plan 7′9″ × 19′11″
A1.4	Floor plan 10′2″ × 7′9″
A1.5	Floor plan 10′2″ × 10′2″
A1.6	Floor plan 10′2″ × 12′7″
A1.7	Floor plan 10′2″ × 15′1″
A1.8	Floor plan 10′2″ × 17′6″
A1.9	Floor plan 10′2″ × 19′11″
A2.0	**Foundation & base**
A2.1	Roof plan
A3.0	Elevations, 7′9″ wide
A3.1	Elevations, 10′2″ wide
A4.0	Sections
A5.0	3D views
A6.0	Specification & notes


ISSUE
Client drawings · Rev A
Prepared for client review.
Dimensions in feet and inches.

DATE 2026-11-05
UNITS ft-in

DRAWN YourGreenHouses
SCALE As noted

SHEET
FOUNDATION & BASE

A2.0

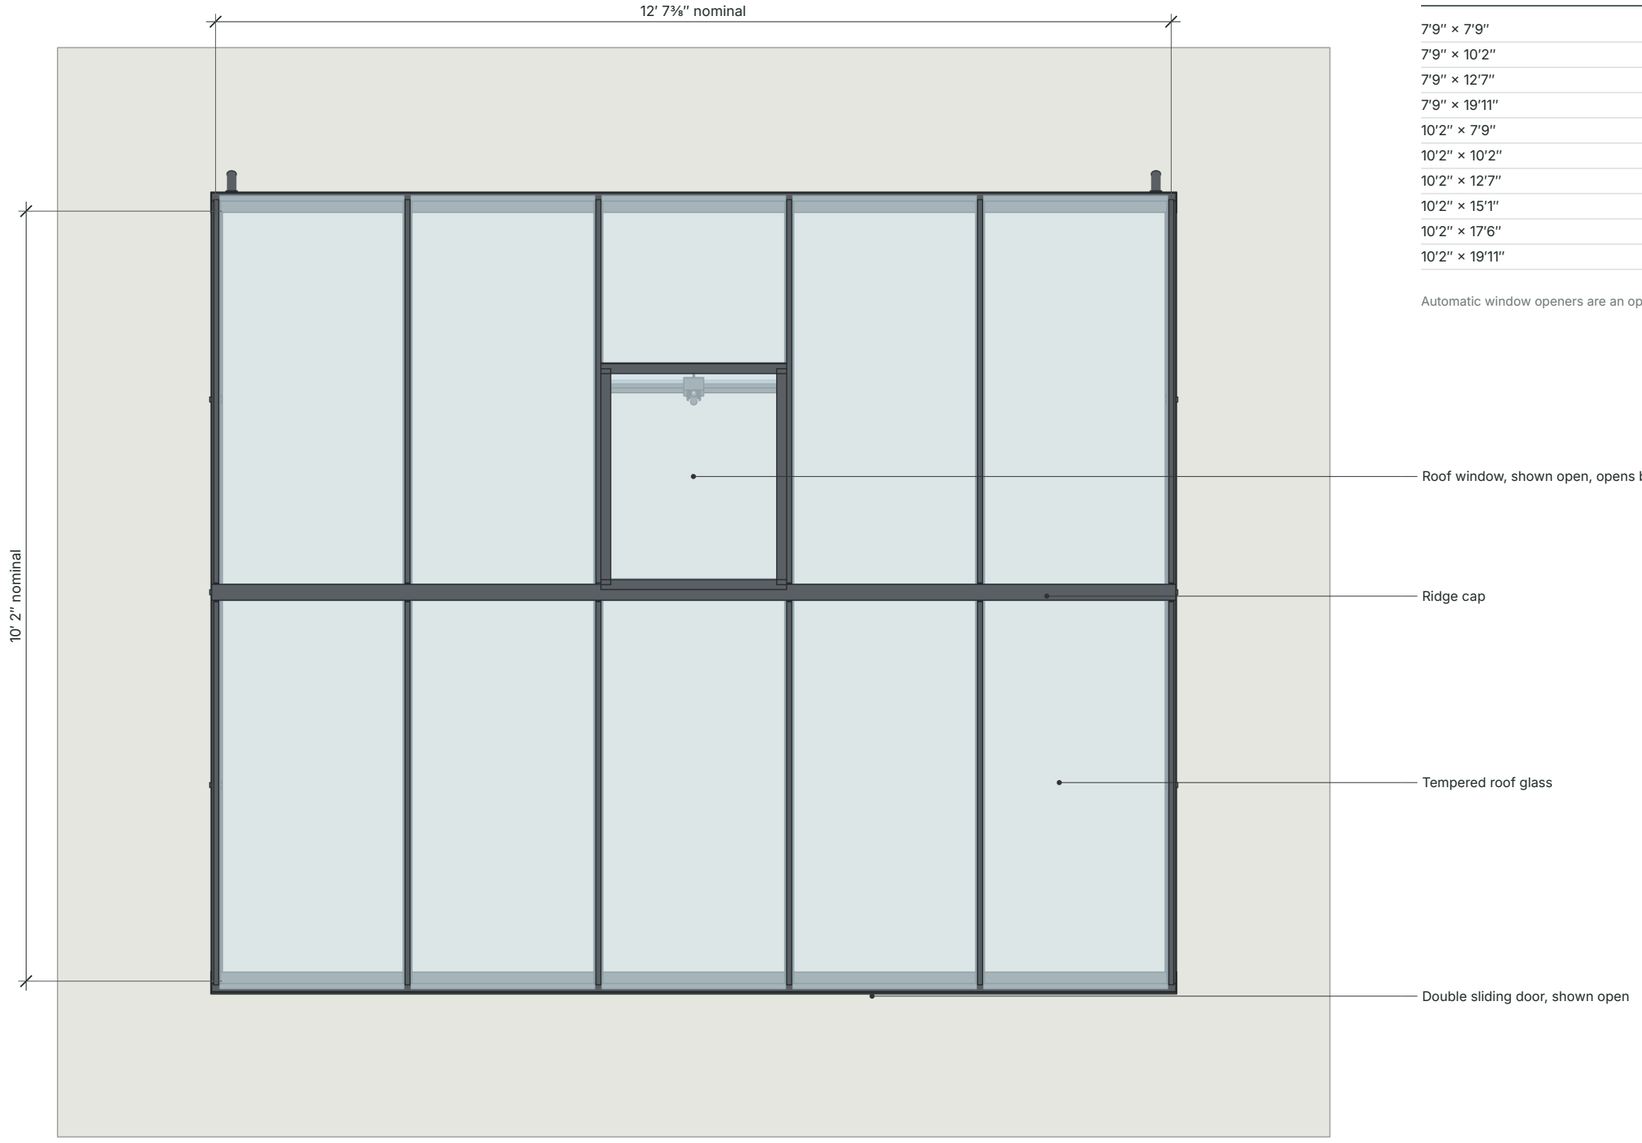

1 **ROOF PLAN, 10′2″ × 12′7″**

Scale 1/2″ = 1′-0″ on 17×11 sheet

ROOF WINDOWS BY SIZE

7′9″ × 7′9″	1
7′9″ × 10′2″	1
7′9″ × 12′7″	1
7′9″ × 19′11″	2
10′2″ × 7′9″	1
10′2″ × 10′2″	1
10′2″ × 12′7″	1
10′2″ × 15′1″	2
10′2″ × 17′6″	3
10′2″ × 19′11″	4

Automatic window openers are an optional add-on.

YourGreenHouses

SCANDIGLAS COLLECTION

PROJECT

Scandiglas Greenhouse

Aluminum and glass greenhouse, 10 sizes

FOOTPRINT

7′9″ or 10′2″ wide

7′9″ to 19′11″ long · 60 to 203 sq ft

CONFIGURATION

10 sizes, gable roof

Double sliding door · 1 to 4 roof windows

SHEET INDEX

A0.0	Cover & project data
A0.1	Size range
A1.0	Floor plan 7′9″ × 7′9″
A1.1	Floor plan 7′9″ × 10′2″
A1.2	Floor plan 7′9″ × 12′7″
A1.3	Floor plan 7′9″ × 19′11″
A1.4	Floor plan 10′2″ × 7′9″
A1.5	Floor plan 10′2″ × 10′2″
A1.6	Floor plan 10′2″ × 12′7″
A1.7	Floor plan 10′2″ × 15′1″
A1.8	Floor plan 10′2″ × 17′6″
A1.9	Floor plan 10′2″ × 19′11″
A2.0	Foundation & base
A2.1	**Roof plan**
A3.0	Elevations, 7′9″ wide
A3.1	Elevations, 10′2″ wide
A4.0	Sections
A5.0	3D views
A6.0	Specification & notes

ISSUE

Client drawings · Rev A

Prepared for client review.
Dimensions in feet and inches.

DATE 2026-11-05

UNITS ft-in


DRAWN YourGreenHouses

SCALE As noted

SHEET


ROOF PLAN

A2.1

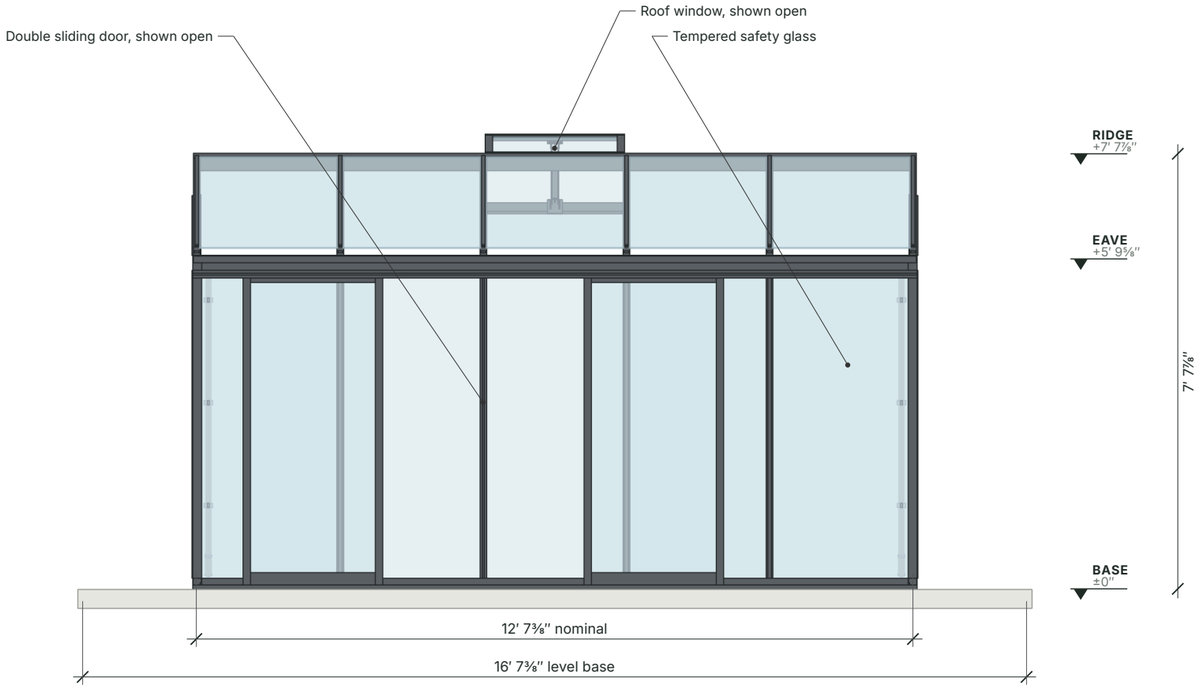

1 FRONT ELEVATION, 7′9″ WIDE (DOOR SIDE)


Scale 3/8″ = 1′-0″ on 17×11 sheet

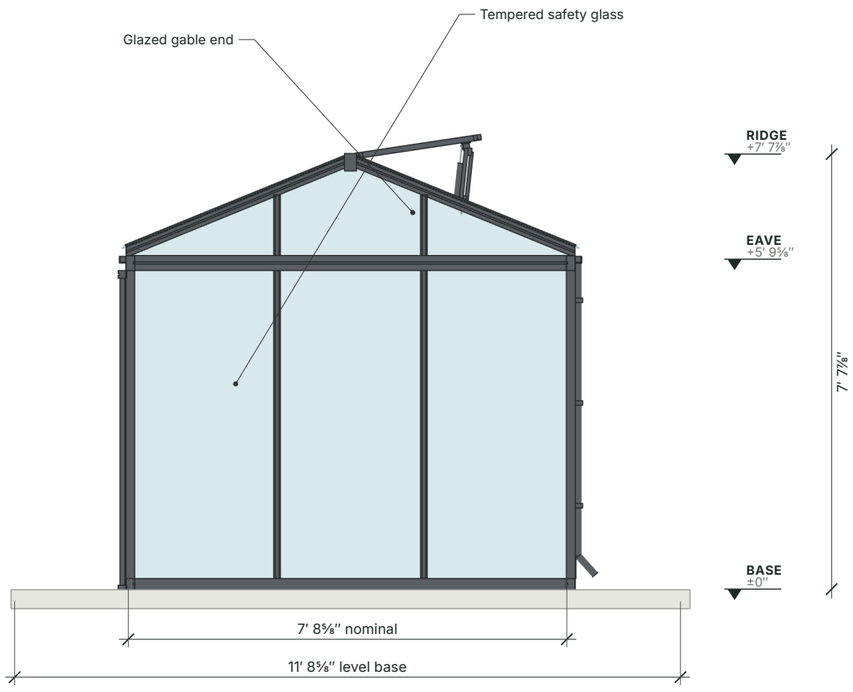

2 END ELEVATION, 7′9″ WIDE (BOTH ENDS ALIKE)

Scale 3/8″ = 1′-0″ on 17×11 sheet

KEY PLAN

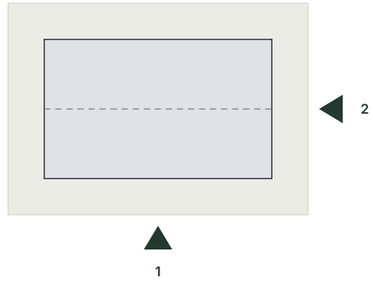

HEIGHTS

Ridge (top of roof)	**7′ 7⅞″**
Eave (top of side wall)	**5′ 9⅝″**
Roof pitch, approx.	**26°**
Shown	**7′9″ × 12′7″; other lengths add bays**

Heights from the top of the base, per the manufacturer.

YourGreenHouses

SCANDIGLAS COLLECTION

PROJECT

Scandiglas Greenhouse

Aluminum and glass greenhouse, 10 sizes

FOOTPRINT

7′9″ or 10′2″ wide

7′9″ to 19′11″ long · 60 to 203 sq ft

CONFIGURATION

10 sizes, gable roof

Double sliding door · 1 to 4 roof windows

SHEET INDEX

A0.0	Cover & project data
A0.1	Size range
A1.0	Floor plan 7′9″ × 7′9″
A1.1	Floor plan 7′9″ × 10′2″
A1.2	Floor plan 7′9″ × 12′7″
A1.3	Floor plan 7′9″ × 19′11″
A1.4	Floor plan 10′2″ × 7′9″
A1.5	Floor plan 10′2″ × 10′2″
A1.6	Floor plan 10′2″ × 12′7″
A1.7	Floor plan 10′2″ × 15′1″
A1.8	Floor plan 10′2″ × 17′6″
A1.9	Floor plan 10′2″ × 19′11″
A2.0	Foundation & base
A2.1	Roof plan
A3.0	**Elevations, 7′9″ wide**
A3.1	Elevations, 10′2″ wide
A4.0	Sections
A5.0	3D views
A6.0	Specification & notes

ISSUE

Client drawings · Rev A

Prepared for client review.
Dimensions in feet and inches.

DATE 2026-11-05

UNITS ft-in


DRAWN YourGreenHouses

SCALE As noted

SHEET


ELEVATIONS, 7′9″ WIDE

A3.0

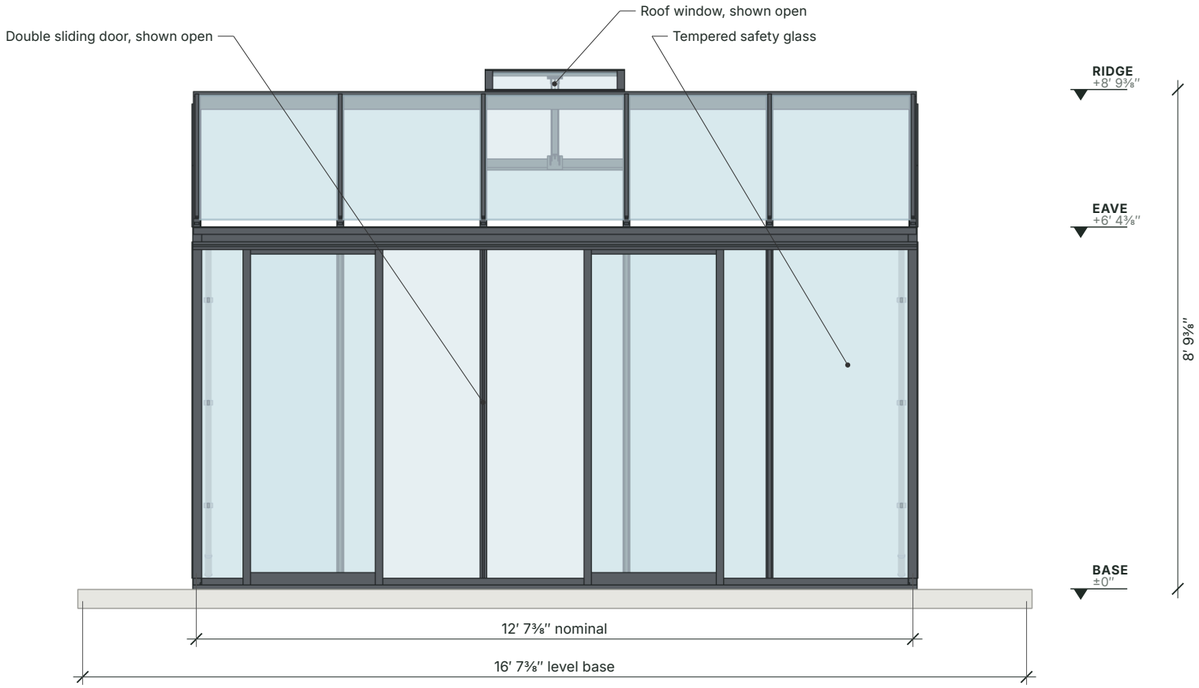

1 FRONT ELEVATION, 10′2″ WIDE (DOOR SIDE)


Scale 3/8″ = 1′-0″ on 17×11 sheet

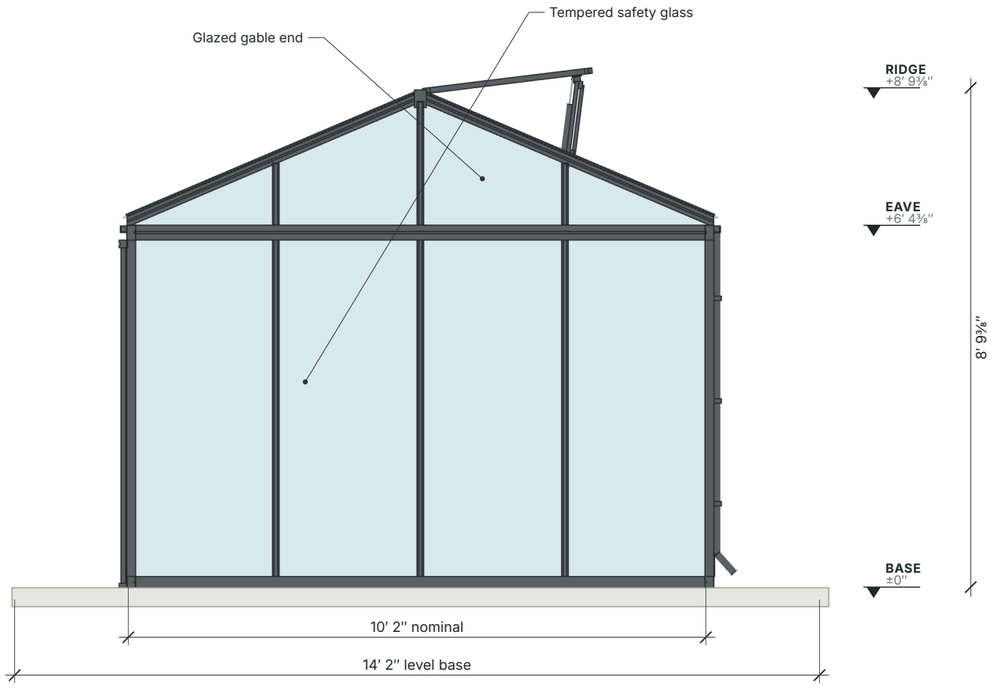

2 END ELEVATION, 10′2″ WIDE (BOTH ENDS ALIKE)

Scale 3/8″ = 1′-0″ on 17×11 sheet

KEY PLAN

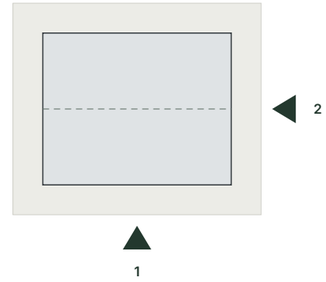

HEIGHTS

Ridge (top of roof)	**8′ 9⅜″**
Eave (top of side wall)	**6′ 4¾″**
Roof pitch, approx.	**25°**
Shown	**10′2″ × 12′7″; other lengths add bays**

Heights from the top of the base, per the manufacturer.

YourGreenHouses

SCANDIGLAS COLLECTION

PROJECT

Scandiglas Greenhouse

Aluminum and glass greenhouse, 10 sizes

FOOTPRINT

7′9″ or 10′2″ wide

7′9″ to 19′11″ long · 60 to 203 sq ft

CONFIGURATION

10 sizes, gable roof

Double sliding door · 1 to 4 roof windows

SHEET INDEX

A0.0	Cover & project data
A0.1	Size range
A1.0	Floor plan 7′9″ × 7′9″
A1.1	Floor plan 7′9″ × 10′2″
A1.2	Floor plan 7′9″ × 12′7″
A1.3	Floor plan 7′9″ × 19′11″
A1.4	Floor plan 10′2″ × 7′9″
A1.5	Floor plan 10′2″ × 10′2″
A1.6	Floor plan 10′2″ × 12′7″
A1.7	Floor plan 10′2″ × 15′1″
A1.8	Floor plan 10′2″ × 17′6″
A1.9	Floor plan 10′2″ × 19′11″
A2.0	Foundation & base
A2.1	Roof plan
A3.0	Elevations, 7′9″ wide
A3.1	**Elevations, 10′2″ wide**
A4.0	Sections
A5.0	3D views
A6.0	Specification & notes

ISSUE

Client drawings · Rev A

Prepared for client review.
Dimensions in feet and inches.

DATE 2026-11-05

UNITS ft-in


DRAWN YourGreenHouses

SCALE As noted

SHEET


ELEVATIONS, 10′2″ WIDE

A3.1

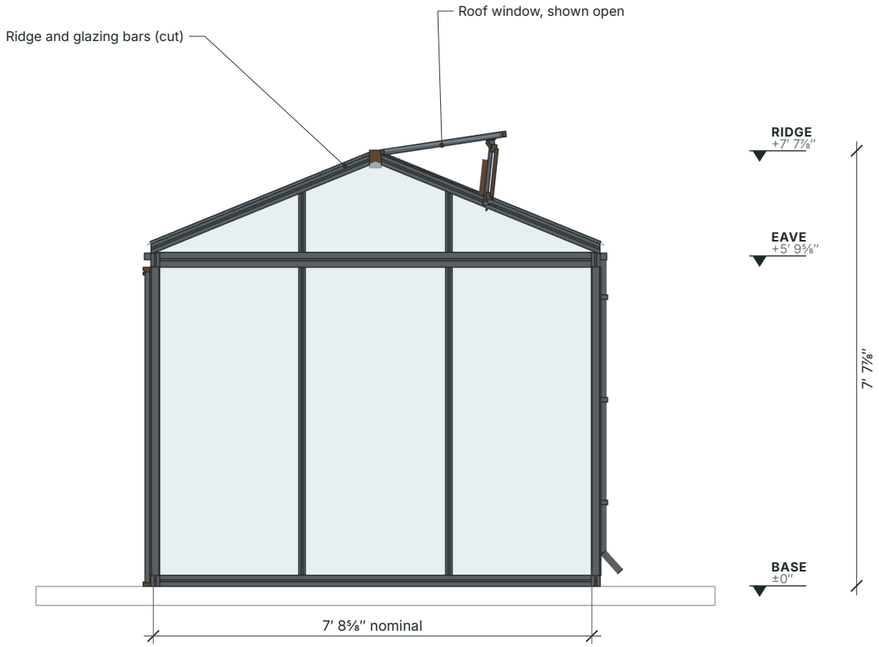

A SECTION A-A, 7′9″ WIDE


Scale 3/8″ = 1′-0″ on 17×11 sheet

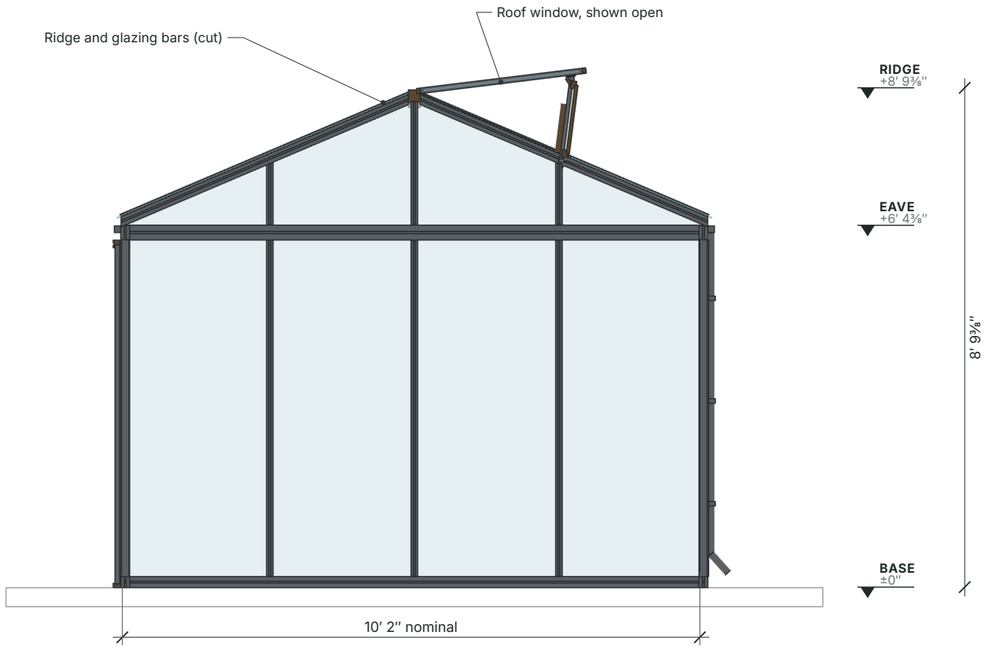

A SECTION A-A, 10′2″ WIDE

Scale 3/8″ = 1′-0″ on 17×11 sheet

KEY PLAN

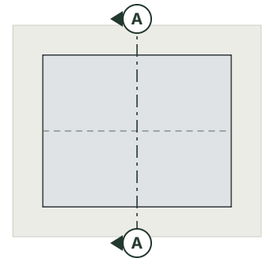

THE FRAME

Reinforced aluminum profiles, black, carry the glazing bars and the ridge. Rated for winds up to 115 mph.

THE SECTION

Cut across the middle of the greenhouse, looking at the gable end. Every length shares this cross-section.

YourGreenHouses

SCANDIGLAS COLLECTION

PROJECT

Scandiglas Greenhouse

Aluminum and glass greenhouse, 10 sizes

FOOTPRINT

7′9″ or 10′2″ wide

7′9″ to 19′11″ long · 60 to 203 sq ft

CONFIGURATION

10 sizes, gable roof

Double sliding door · 1 to 4 roof windows

SHEET INDEX

A0.0	Cover & project data
A0.1	Size range
A1.0	Floor plan 7′9″ × 7′9″
A1.1	Floor plan 7′9″ × 10′2″
A1.2	Floor plan 7′9″ × 12′7″
A1.3	Floor plan 7′9″ × 19′11″
A1.4	Floor plan 10′2″ × 7′9″
A1.5	Floor plan 10′2″ × 10′2″
A1.6	Floor plan 10′2″ × 12′7″
A1.7	Floor plan 10′2″ × 15′1″
A1.8	Floor plan 10′2″ × 17′6″
A1.9	Floor plan 10′2″ × 19′11″
A2.0	Foundation & base
A2.1	Roof plan
A3.0	Elevations, 7′9″ wide
A3.1	Elevations, 10′2″ wide
A4.0	**Sections**
A5.0	3D views
A6.0	Specification & notes

ISSUE

Client drawings · Rev A

Prepared for client review.
Dimensions in feet and inches.

DATE 2026-11-05

UNITS ft-in


DRAWN YourGreenHouses

SCALE As noted


SHEET

SECTIONS

A4.0

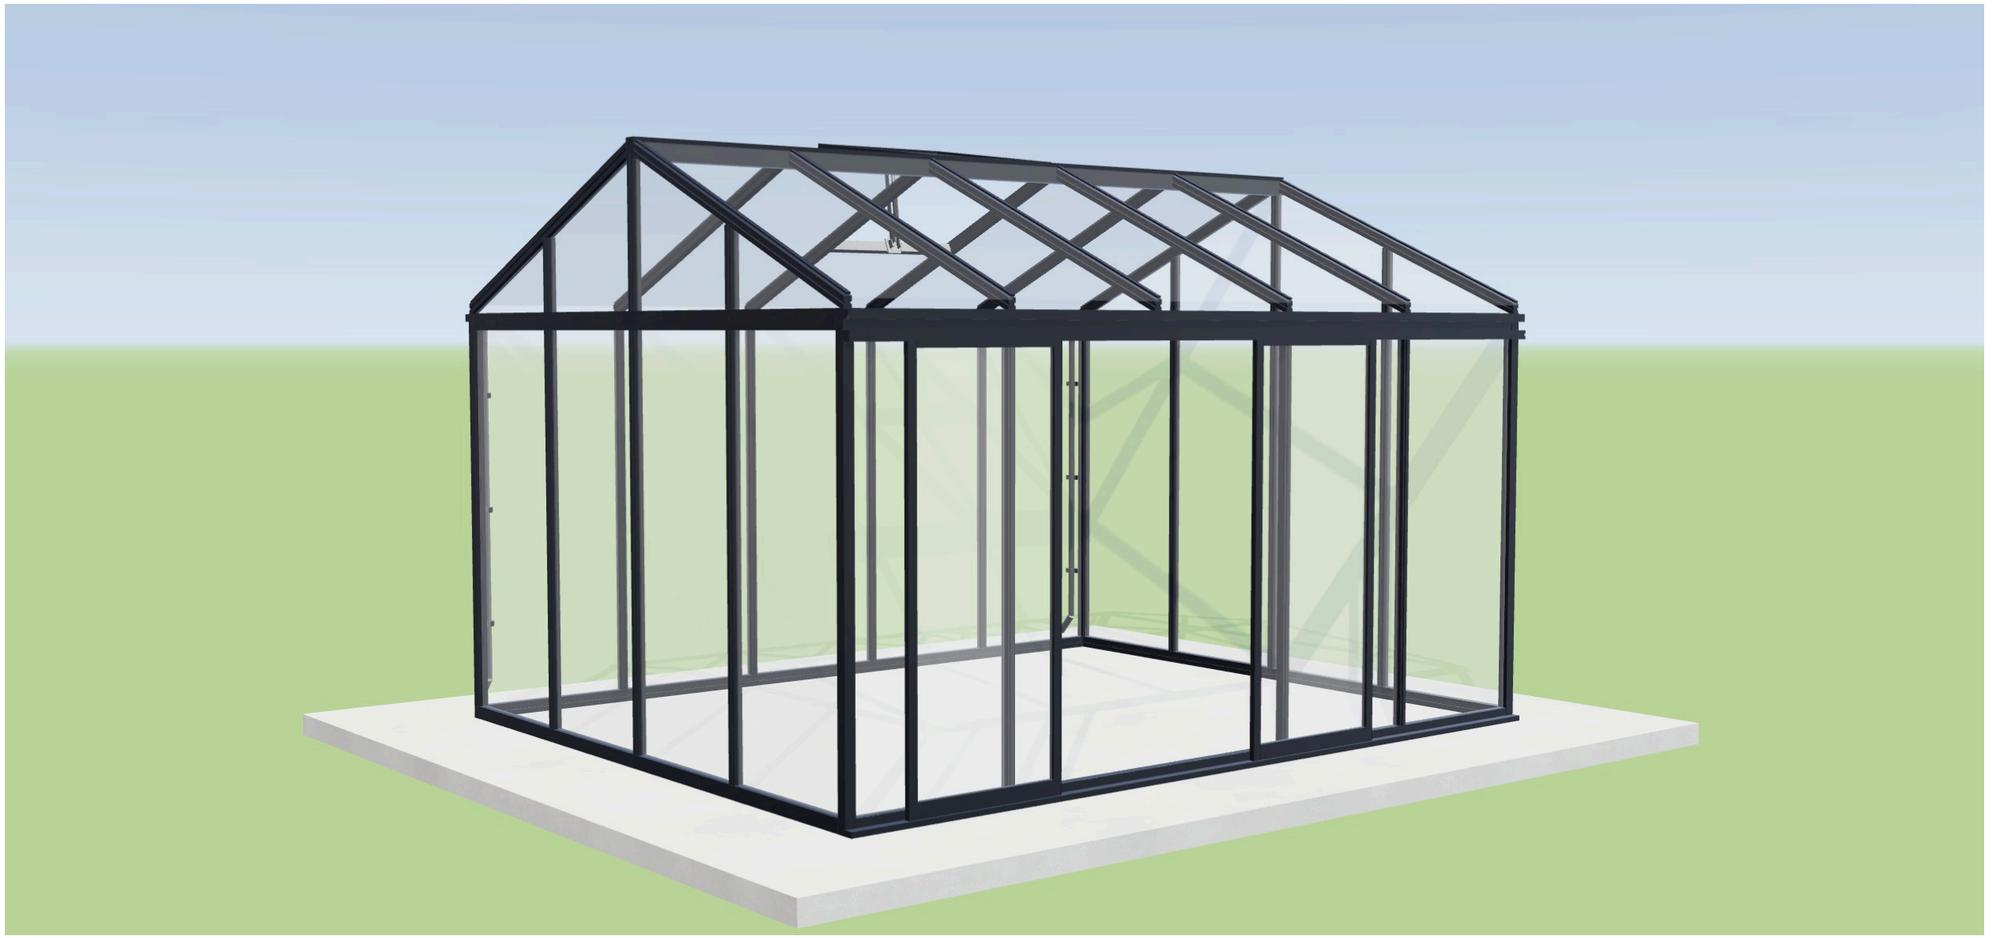


1 Front three-quarter view, 10′2″ × 12′7″

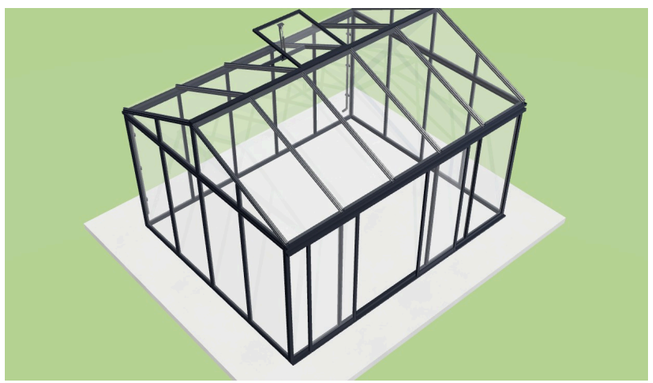

2 Aerial view



3 Three-quarter view, opposite corner

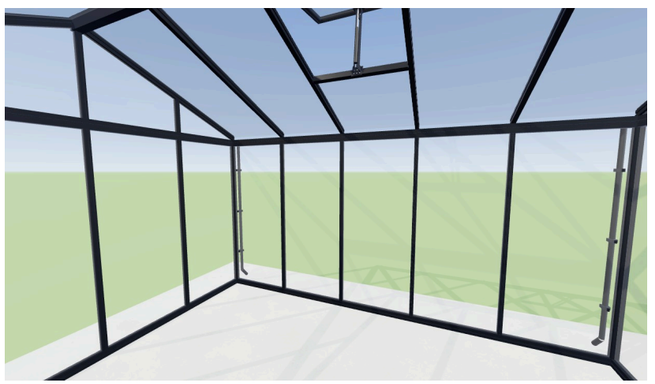

4 Interior view

YourGreenHouses

SCANDIGLAS COLLECTION

PROJECT

Scandiglas Greenhouse

Aluminum and glass greenhouse, 10 sizes

FOOTPRINT

7′9″ or 10′2″ wide

7′9″ to 19′11″ long · 60 to 203 sq ft

CONFIGURATION

10 sizes, gable roof

Double sliding door · 1 to 4 roof windows

SHEET INDEX

A0.0	Cover & project data
A0.1	Size range
A1.0	Floor plan 7′9″ × 7′9″
A1.1	Floor plan 7′9″ × 10′2″
A1.2	Floor plan 7′9″ × 12′7″
A1.3	Floor plan 7′9″ × 19′11″
A1.4	Floor plan 10′2″ × 7′9″
A1.5	Floor plan 10′2″ × 10′2″
A1.6	Floor plan 10′2″ × 12′7″
A1.7	Floor plan 10′2″ × 15′1″
A1.8	Floor plan 10′2″ × 17′6″
A1.9	Floor plan 10′2″ × 19′11″
A2.0	Foundation & base
A2.1	Roof plan
A3.0	Elevations, 7′9″ wide
A3.1	Elevations, 10′2″ wide
A4.0	Sections
A5.0	3D views
A6.0	Specification & notes

ISSUE

Client drawings · Rev A

Prepared for client review.
Dimensions in feet and inches.

DATE
2026-11-05

UNITS
ft-in

DRAWN
YourGreenHouses

SCALE
As noted

SHEET

3D VIEWS

A5.0

SPECIFICATION

Sizes	10, two widths (sheet A0.1)
Widths (roof span)	7′ 8⅝″ or 10′ 2″
Lengths	7′9″ to 19′11″, in 746 mm bays
Floor area	60 to 203 sq ft
Ridge height	7′ 7⅞″ or 8′ 9⅜″ by width
Eave height	5′ 9⅝″ or 6′ 4⅜″ by width
Frame	Rust-resistant reinforced aluminum, black
Glazing	Tempered safety glass, up to 95% light
Wind rating	115 mph
Snow load	Reinforced for heavy snow
Entrance	Double sliding door, long side
Roof windows	1 to 4 by size, opened by hand
Base	Base kit, anchors to concrete or soil
Warranty	12-year structural warranty

WHAT'S INCLUDED

- Reinforced aluminum frame
- All tempered safety glass panels
- Double sliding door
- Roof window(s): 1 to 4 by size
- Base kit for anchoring to soil or concrete
- All fixings and glazing clips
- Detailed installation manual

OPTIONAL ADD-ONS

- Automatic window openers
- Extra sliding door
- Roof decoration (crest)

Sold on the product page; they ship with the greenhouse and fit its frame.

NOT INCLUDED


- The level base it stands on: concrete, paving or firm, level soil

SITE PREPARATION

- A flat, level base: concrete, paving or firm, level soil
- Keep 2′ clear on every side (sizes on sheet A2.0)
- The base kit anchors it to concrete or soil
- Two people, 6 to 10 hours; do not glaze in wind

GENERAL NOTES

- Sizes are the manufacturer's, converted from millimetres. Written dimensions govern; do not scale.
- The aluminum base and gutters project slightly beyond the nominal footprint.
- Door and roof window positions as in our 3D models. Doors and roof windows are drawn open.
- Heights are from the top of the base. The roof pitch is derived from the ridge and eave heights.
- Check your HOA or local rules before you order. Renderings are for illustration.

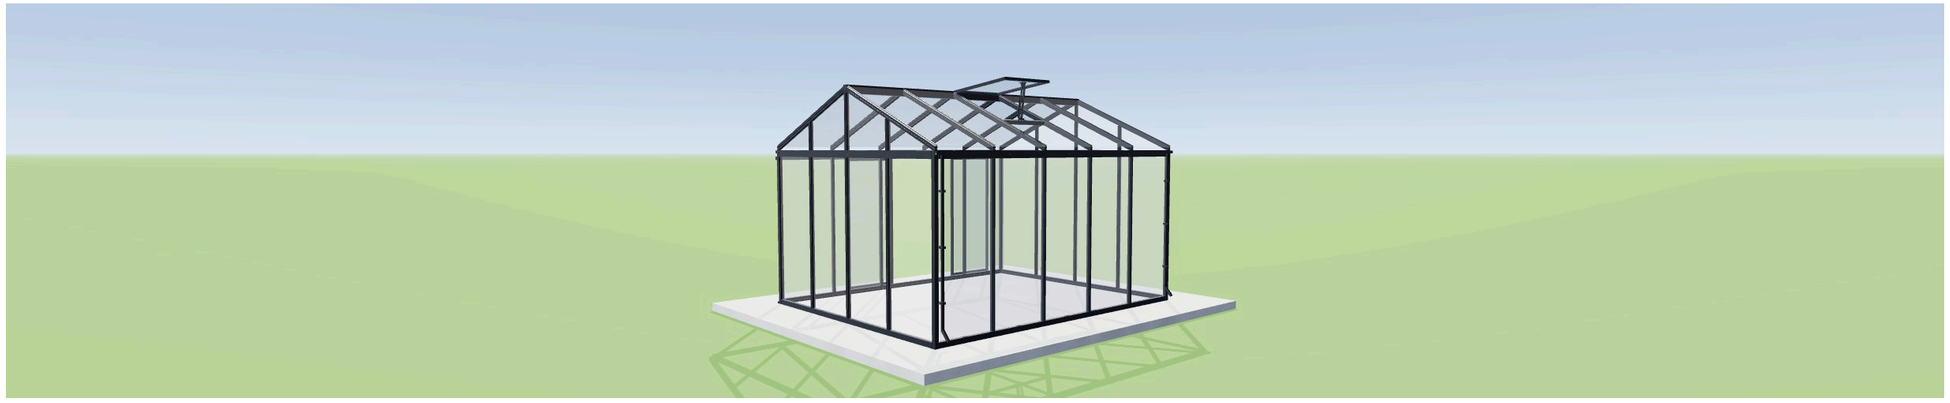

DELIVERY

Freight truck to your door, one crate of 800 to 1,820 lbs by size. Free freight delivery in the continental US.

ASSEMBLY

Arrives as a kit with every part labelled, all the hardware and the manual. Usually two people, 6 to 10 hours. Glass is a two-person job; do not glaze in wind.

QUESTIONS

A greenhouse expert answers on a quick call.
+1 201-529-0531 · **hello@yourgreenhouses.com**

YourGreenHouses

SCANDIGLAS COLLECTION

PROJECT

Scandiglas Greenhouse

Aluminum and glass greenhouse, 10 sizes

FOOTPRINT

7′9″ or 10′2″ wide

7′9″ to 19′11″ long · 60 to 203 sq ft

CONFIGURATION

10 sizes, gable roof

Double sliding door · 1 to 4 roof windows

SHEET INDEX

A0.0	Cover & project data
A0.1	Size range
A1.0	Floor plan 7′9″ × 7′9″
A1.1	Floor plan 7′9″ × 10′2″
A1.2	Floor plan 7′9″ × 12′7″
A1.3	Floor plan 7′9″ × 19′11″
A1.4	Floor plan 10′2″ × 7′9″
A1.5	Floor plan 10′2″ × 10′2″
A1.6	Floor plan 10′2″ × 12′7″
A1.7	Floor plan 10′2″ × 15′1″
A1.8	Floor plan 10′2″ × 17′6″
A1.9	Floor plan 10′2″ × 19′11″
A2.0	Foundation & base
A2.1	Roof plan
A3.0	Elevations, 7′9″ wide
A3.1	Elevations, 10′2″ wide
A4.0	Sections
A5.0	3D views
A6.0	Specification & notes

ISSUE

Client drawings · Rev A

Prepared for client review.
Dimensions in feet and inches.

DATE 2026-11-05

UNITS ft-in

DRAWN YourGreenHouses

SCALE As noted

SHEET

SPECIFICATION & NOTES

A6.0